


STATE OF VERMONT TO BRANCHVIEW CEMETARY
BY QCD ON 7/15/76 IN BK 24/204
MP 0097

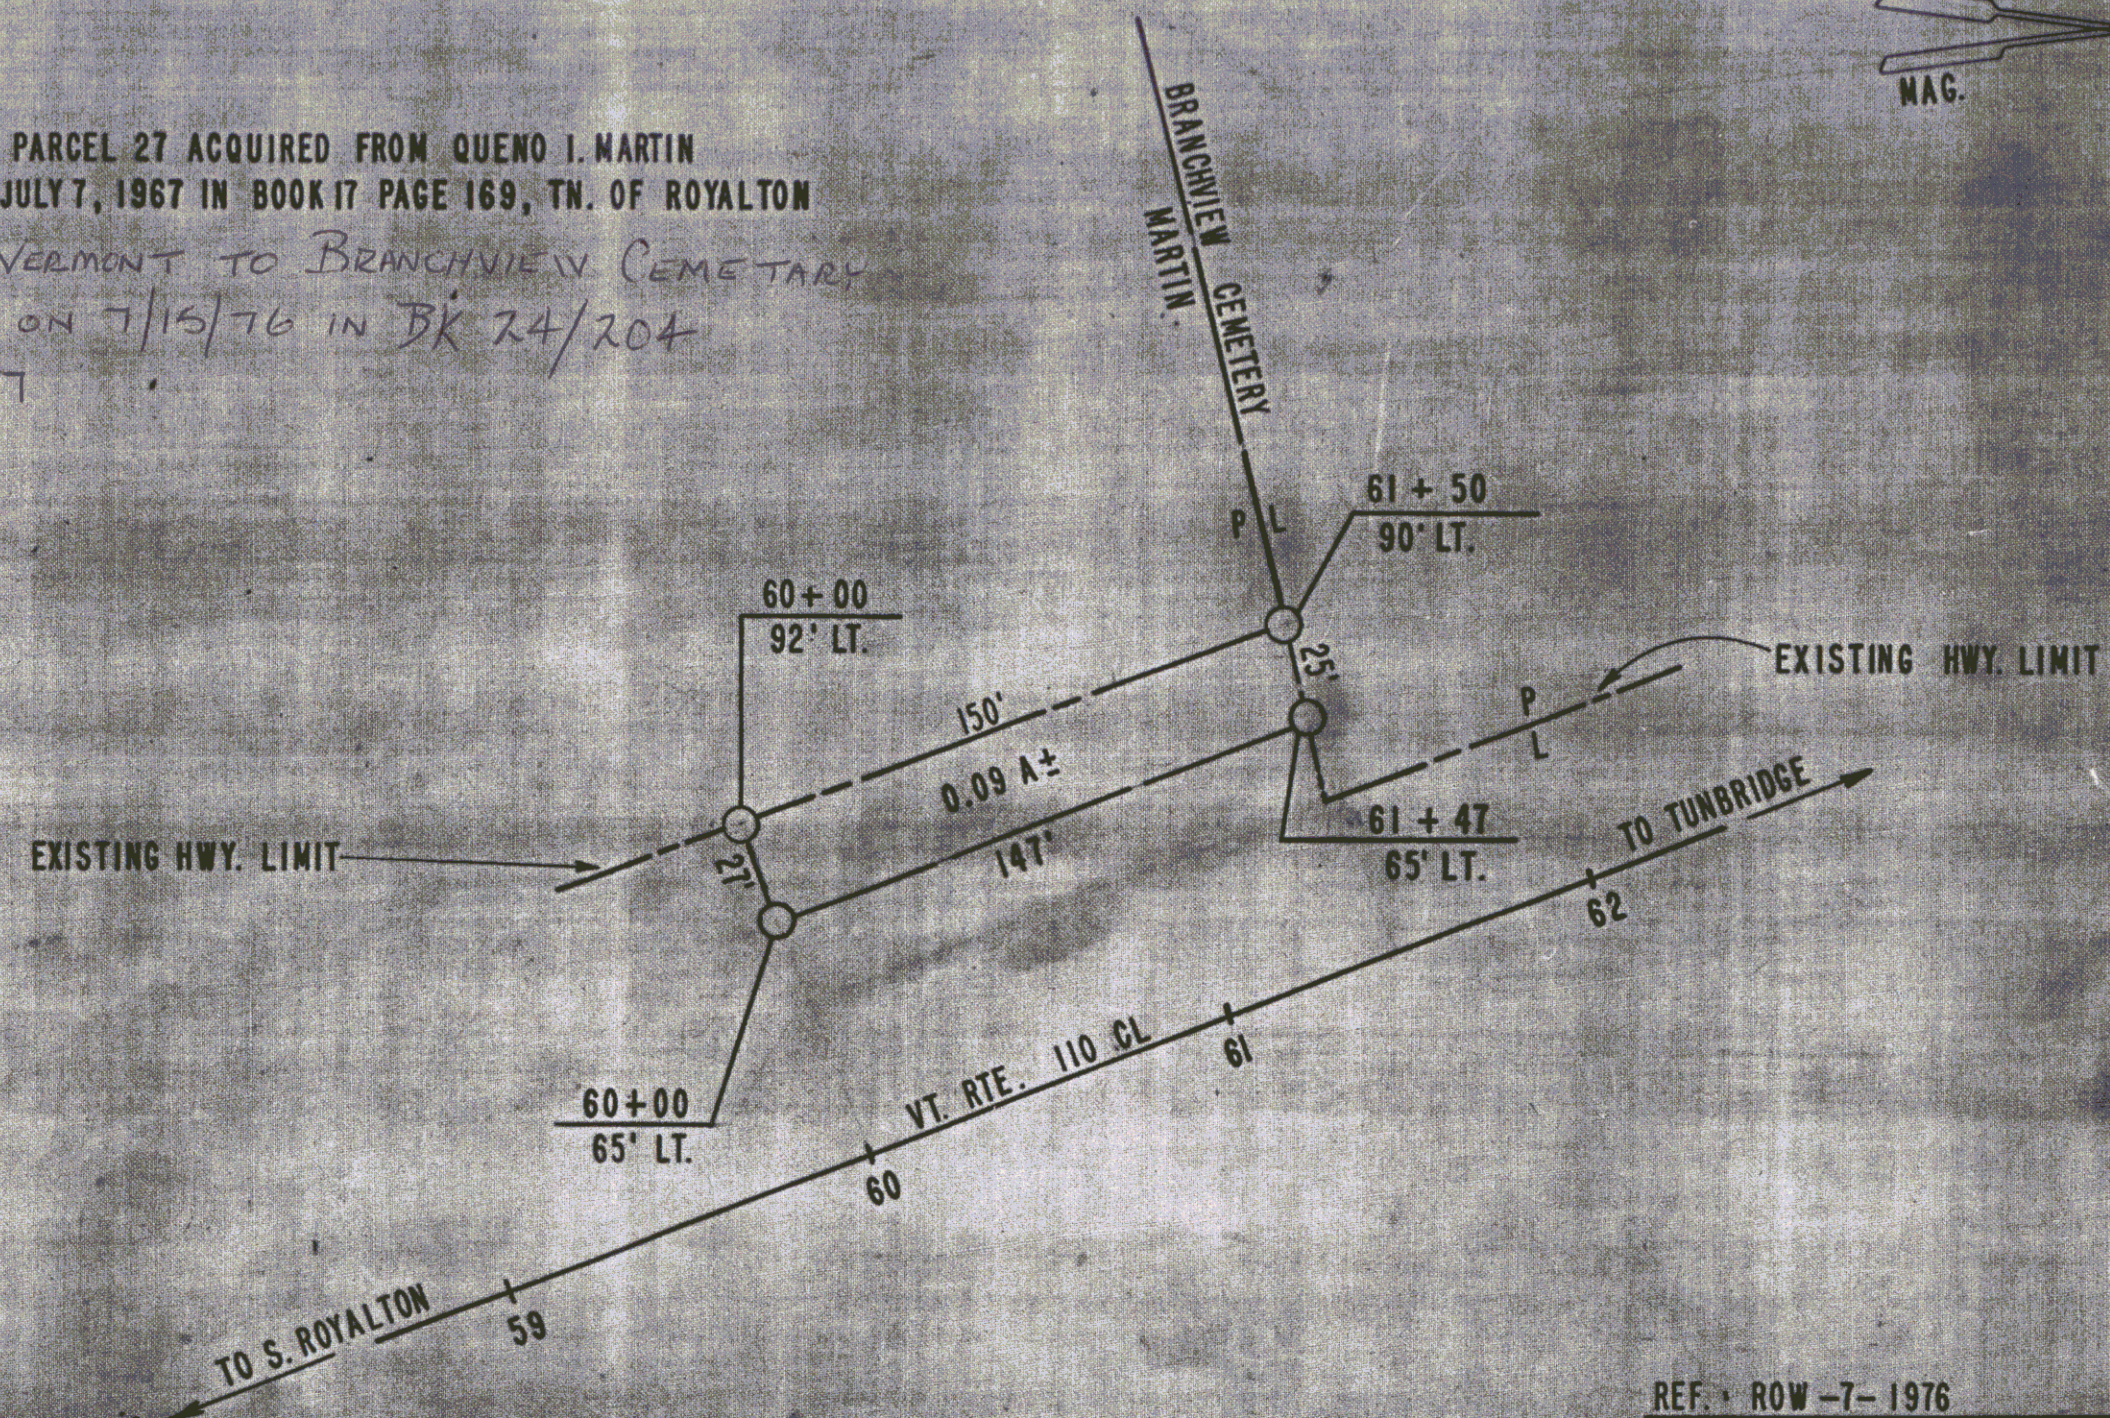

REF. ROW -7- 1976

STATE OF VERMONT
DEPT. OF HIGHWAYS

TOWN OF ROYALTON

PROJECT ROYALTON — TUNBRIDGE S0169 (1) 17		
APPROX. SCALE 1" = 50'	DATE 5 - 18 - 76	DRAWN BY KDP