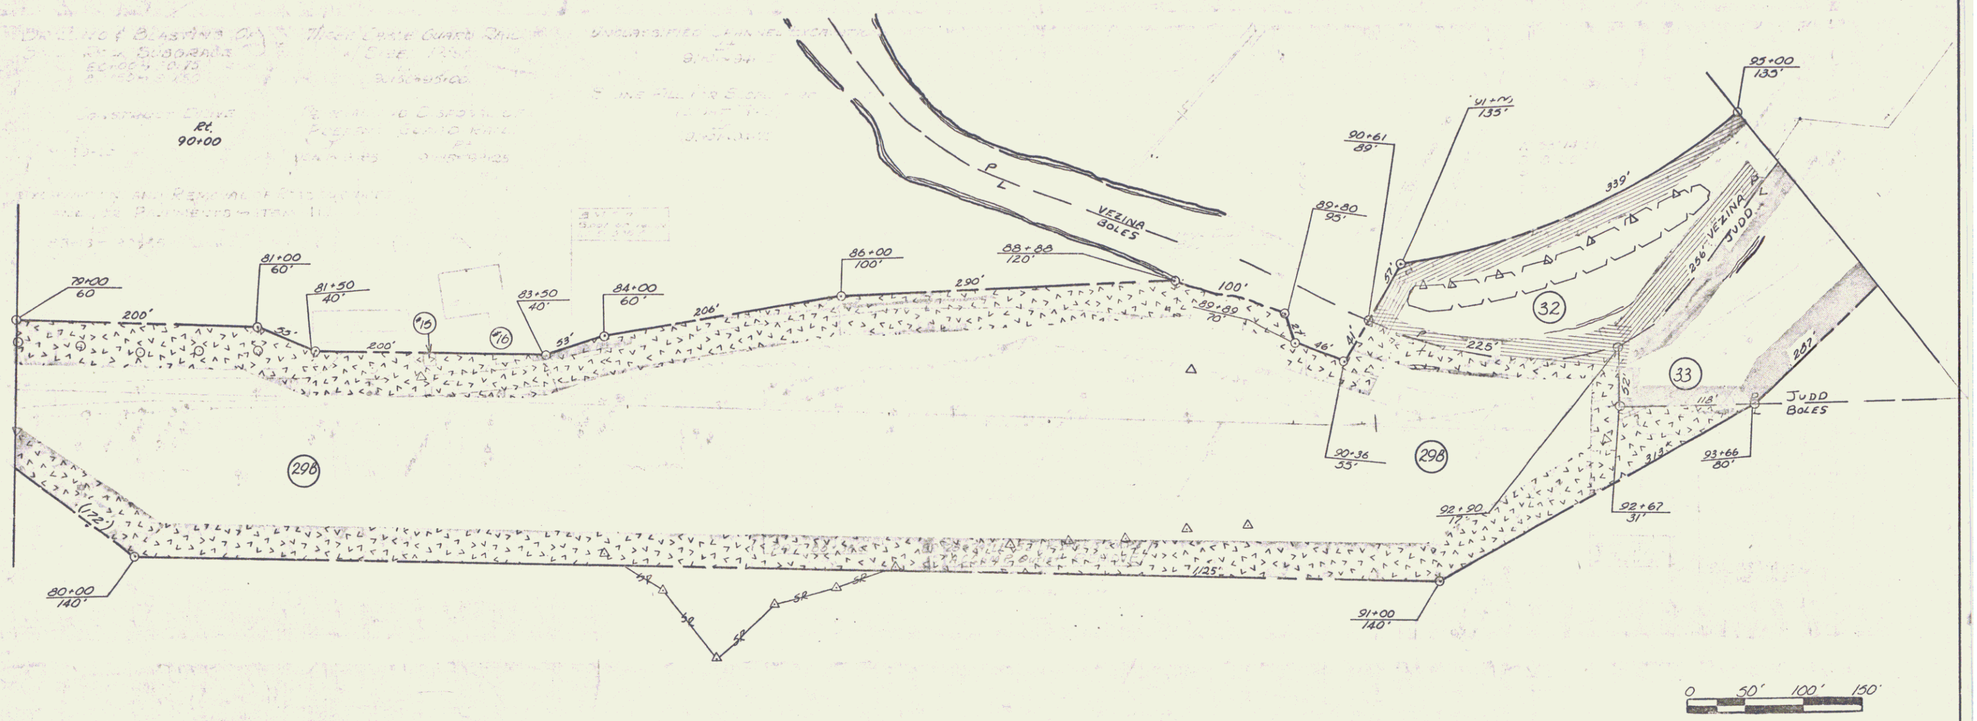

DEMOLITION & DISPOSAL of BUILDINGS
#15 82+50 Lt. Milk Ho.
#16 83+10 Lt. Portion of Barn

VERMONT DEPARTMENT OF HIGHWAYS
RIGHT - OF - WAY PLANS
PROJECT ROYALTON - TUNBRIDGE
NO S0169(1)
SHEET 22 OF 35

20