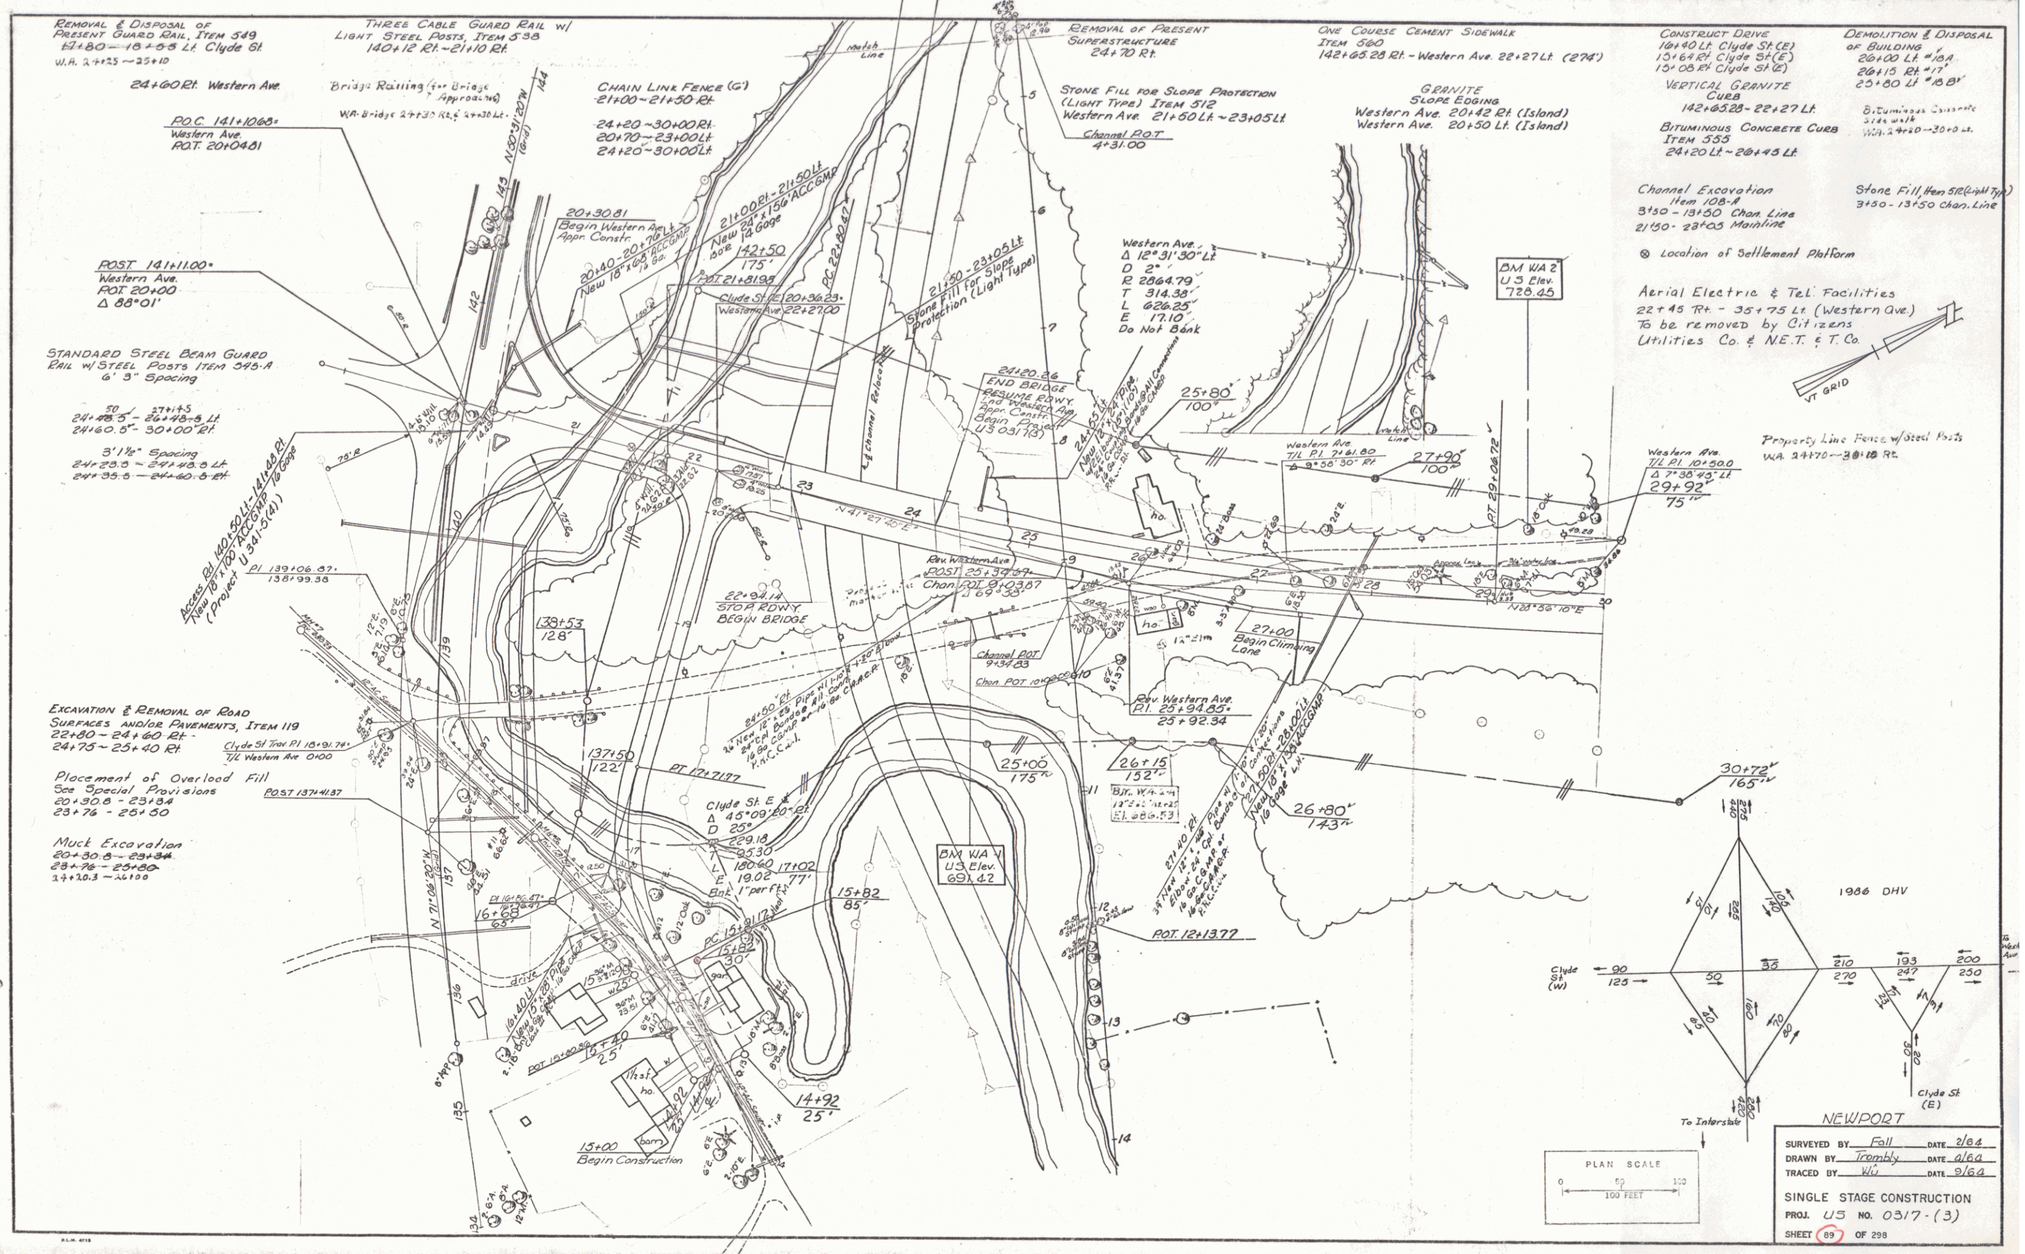
Removal & Disposal of Present Guard Rail, Item 549
Three Cable Guard Rail w/ Light Steel Posts, Item 5.38
Chain Link Fence (G)
Removal of Present Superstructure
Stone Fill for Slope Protection (Light Type) Item 512
Granite Slope Edging
One Course Cement Sidewalk Item 580
Construct Drive
Demolition & Disposal of Building
Bituminous Concrete Curb Item 555
Channel Excavation Item 108-A
Stone Fill, Item 512 (Light Type)
Location of Settlement Platform
Aerial Electric & Tel. Facilities
Property Line Fence w/Steel Posts
Standard Steel Beam Guard Rail w/ Steel Posts Item 545-A
Excavation & Removal of Road Surfaces and/or Pavements, Item 119
Placement of Overload Fill
Muck Excavation
Begin Construction
Begin Climbing Lane
Stop Rdwy. Begin Bridge
End Bridge
Resume Rdwy.
1986 DHV
To Interstate
Clyde St (E)
Clyde St (W)
PLAN SCALE
0 50 100
100 FEET
NEWPORT
SURVEYED BY Fall DATE 2/84
DRAWN BY Trombly DATE 6/84
TRACED BY WU DATE 9/84
SINGLE STAGE CONSTRUCTION
PROJ. US NO. 0317-(3)
SHEET 89 OF 298

8