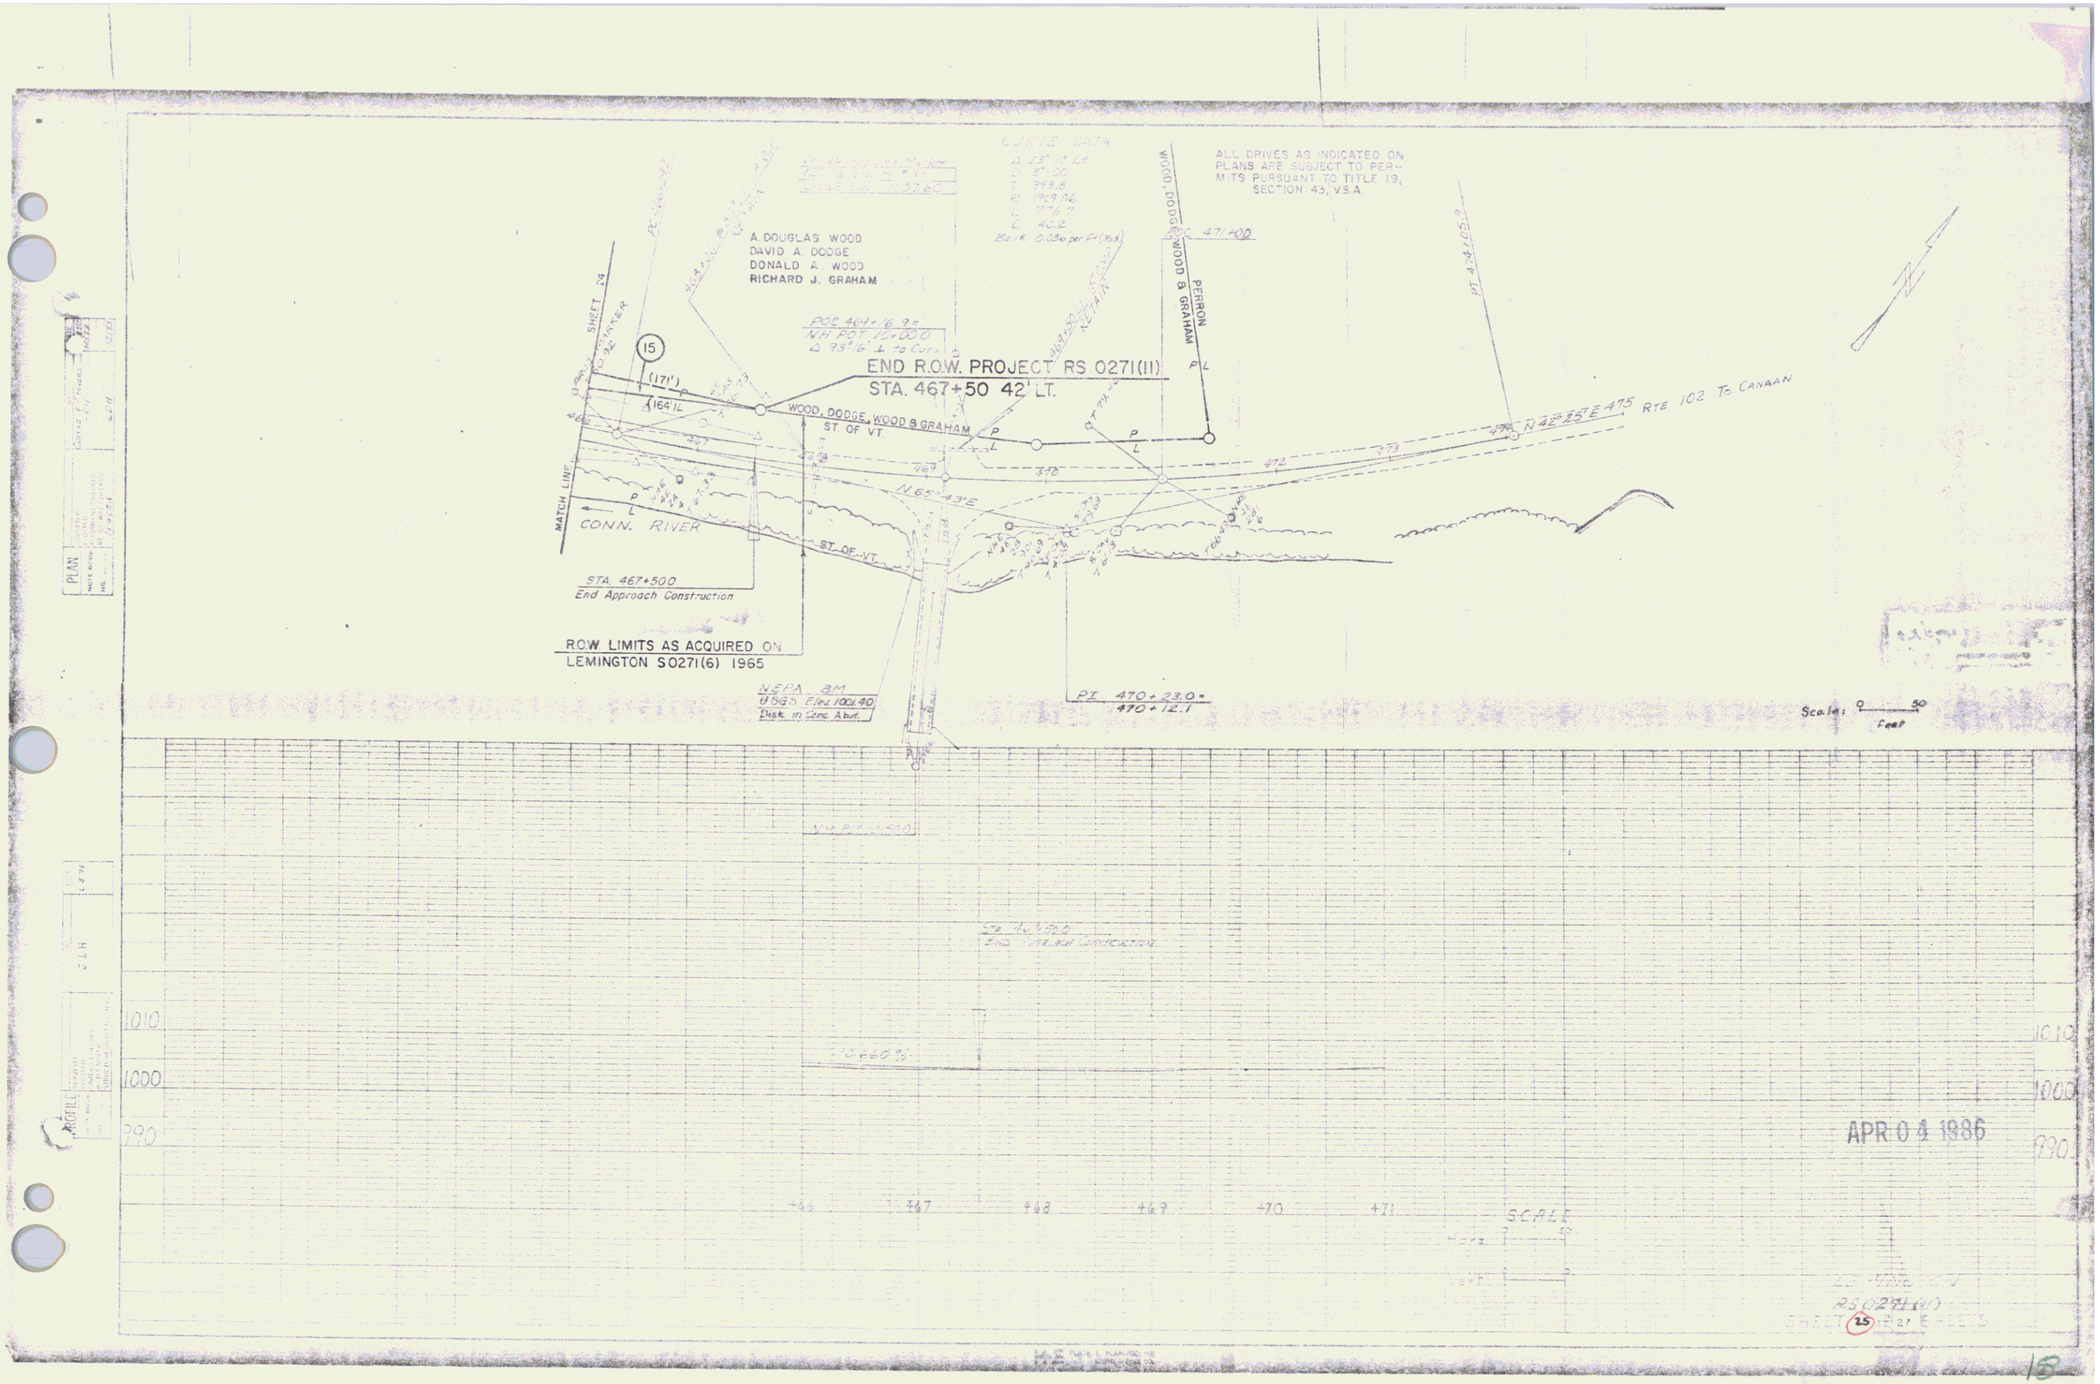
ALL DRIVES AS INDICATED ON PLANS ARE SUBJECT TO PERMITS PURSUANT TO TITLE 19, SECTION 43, V.S.A.
A. DOUGLAS WOOD
DAVID A. DODGE
DONALD A. WOOD
RICHARD J. GRAHAM
END R.O.W. PROJECT RS 0271(11)
STA. 467+50 42' LT.
WOOD, DODGE, WOOD & GRAHAM
ST. OF VT.
WOOD & GRAHAM
PERRON
RTE 102 TO CANAAN
N 42°25' E 475
N 65°43' E
CONN. RIVER
ST. OF VT.
MATCH LINE
SHEET 24
STA. 467+500
End Approach Construction
R.O.W. LIMITS AS ACQUIRED ON
LEMINGTON S0271(6) 1965
NEPA BM
USGS Elev 1001.40
Disk in Conc Abut.
PI 470+23.0 =
470+12.1
Scale: 0 50
Feet
1010
1000
990
467
468
469
470
471
SCALE
APR 0 4 1986
RS 0271(11)
SHEET 25 OF 25