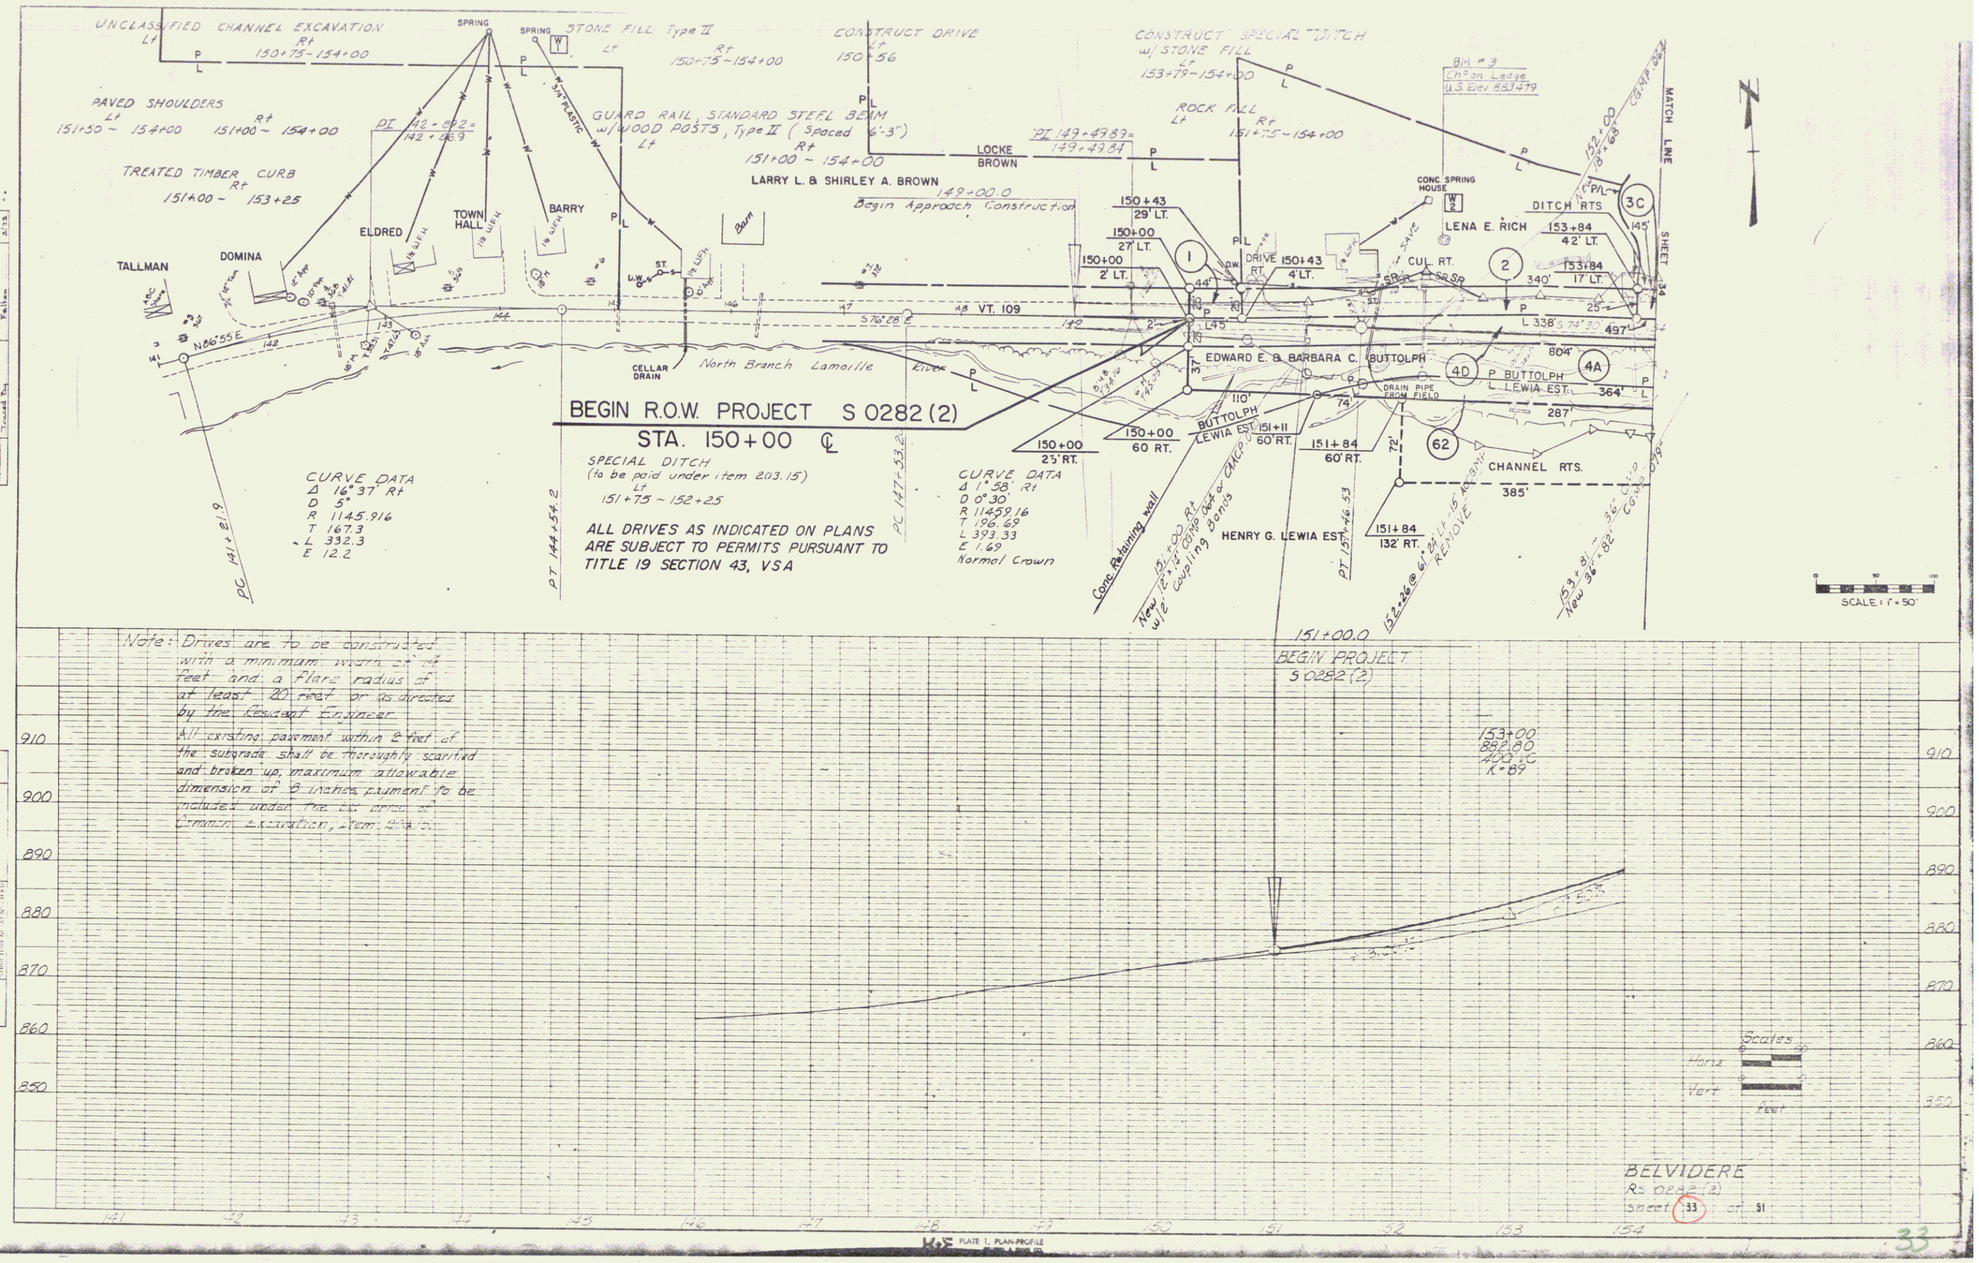

Note: Drives are to be constructed with a minimum width of 16 feet and a flare radius of at least 20 feet or as directed by the Resident Engineer.
All existing pavement within 2 feet of the subgrade shall be thoroughly scarified and broken up, maximum allowable dimension of 8 inches pavement to be included under the bid price of Common Excavation, Item 206.10.

PLAN
SURVEYED
PLOTTED
NOTE BOOK
NO.
BY
DATE
9/76
3/78
Jewett
Anderson
Fellows
3/78
CHECKED
REVIEWED
PROJECT ENGR.
Tyrrell
3/78

PROFILE
SURVEYED
PLOTTED
NOTE BOOK
GRADE CHECKED
REVIEWED
PROJECT ENGR.
Jewett, Kerrigan
Anderson, Beck
11/24/75
11/24/75

BELVIDERE
RS 0282 (2)
Sheet 33 of 51

K+E PLATE 1, PLAN-PROFILE

33