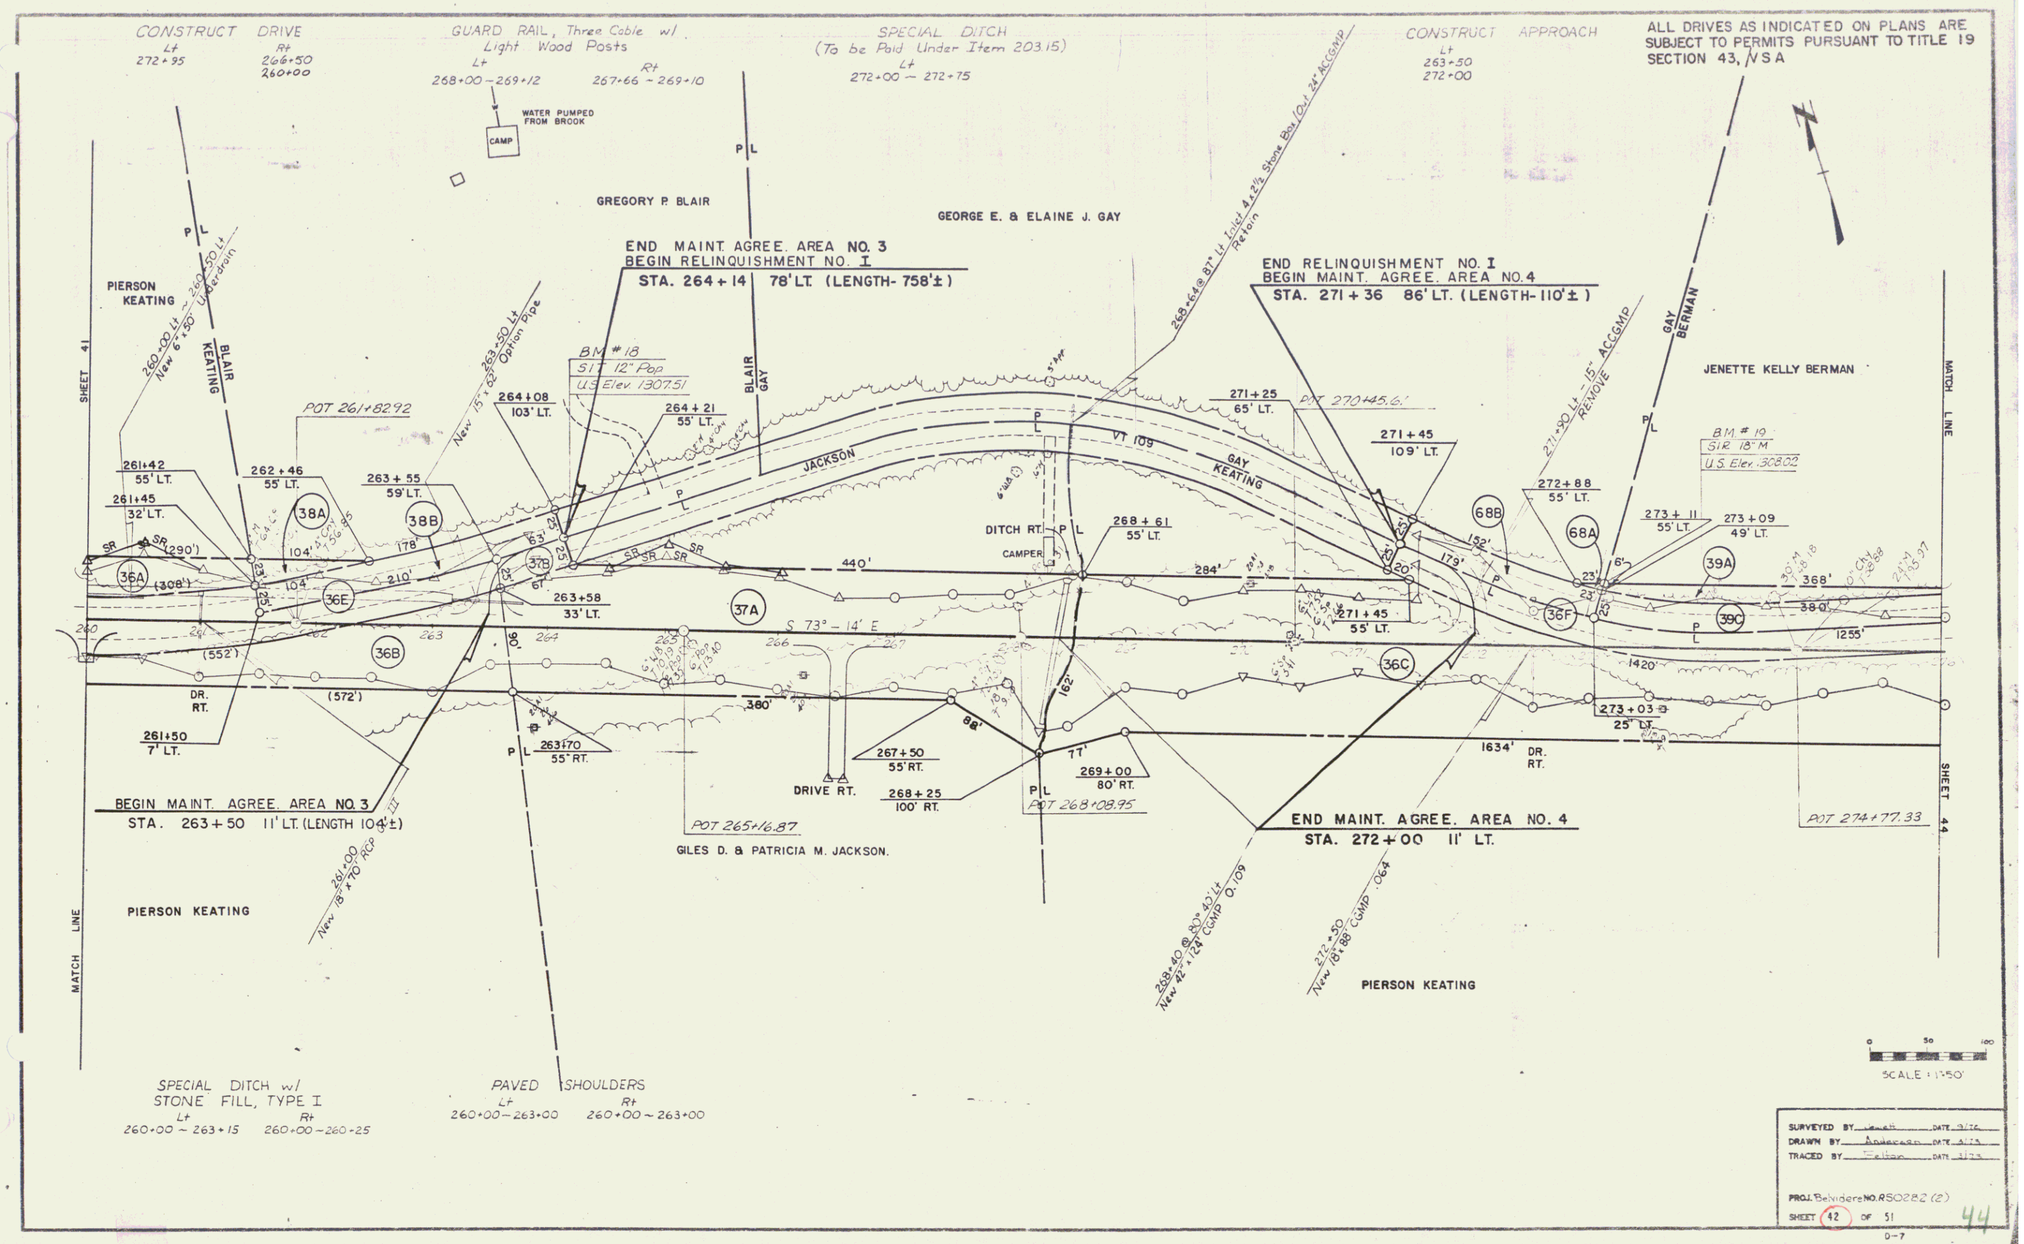
CONSTRUCT DRIVE
Lt 272+95
Rt 266+50 260+00
GUARD RAIL, Three Cable w/ Light Wood Posts
Lt 268+00 – 269+12
Rt 267+66 – 269+10
WATER PUMPED FROM BROOK
CAMP
SPECIAL DITCH (To be Paid Under Item 203.15)
Lt 272+00 – 272+75
CONSTRUCT APPROACH
Lt 263+50 272+00
ALL DRIVES AS INDICATED ON PLANS ARE SUBJECT TO PERMITS PURSUANT TO TITLE 19 SECTION 43, VSA
GREGORY P. BLAIR
GEORGE E. & ELAINE J. GAY
END MAINT. AGREE. AREA NO. 3
BEGIN RELINQUISHMENT NO. I
STA. 264+14 78' LT. (LENGTH- 758'±)
END RELINQUISHMENT NO. I
BEGIN MAINT. AGREE. AREA NO. 4
STA. 271+36 86' LT. (LENGTH- 110'±)
PIERSON KEATING
BLAIR KEATING
BLAIR GAY
GAY KEATING
GAY BERMAN
JENETTE KELLY BERMAN
JACKSON
VT 109
SHEET 41
SHEET 44
MATCH LINE
POT 261+82.92
POT 270+45.6'
POT 265+16.87
POT 268+08.95
POT 274+77.33
BM # 18
BM # 19
DITCH RT.
CAMPER
DRIVE RT.
DR. RT.
S 73° – 14' E
BEGIN MAINT. AGREE. AREA NO. 3
STA. 263+50 11' LT. (LENGTH 104'±)
END MAINT. AGREE. AREA NO. 4
STA. 272+00 11' LT.
GILES D. & PATRICIA M. JACKSON.
PIERSON KEATING
SPECIAL DITCH w/ STONE FILL, TYPE I
Lt 260+00 – 263+15
Rt 260+00 – 260+25
PAVED SHOULDERS
Lt 260+00 – 263+00
Rt 260+00 – 263+00
SCALE 1:50'
SURVEYED BY
DRAWN BY
TRACED BY
PROJ. Belvidere NO. RS0282 (2)
SHEET 42 OF 51
44
D-7