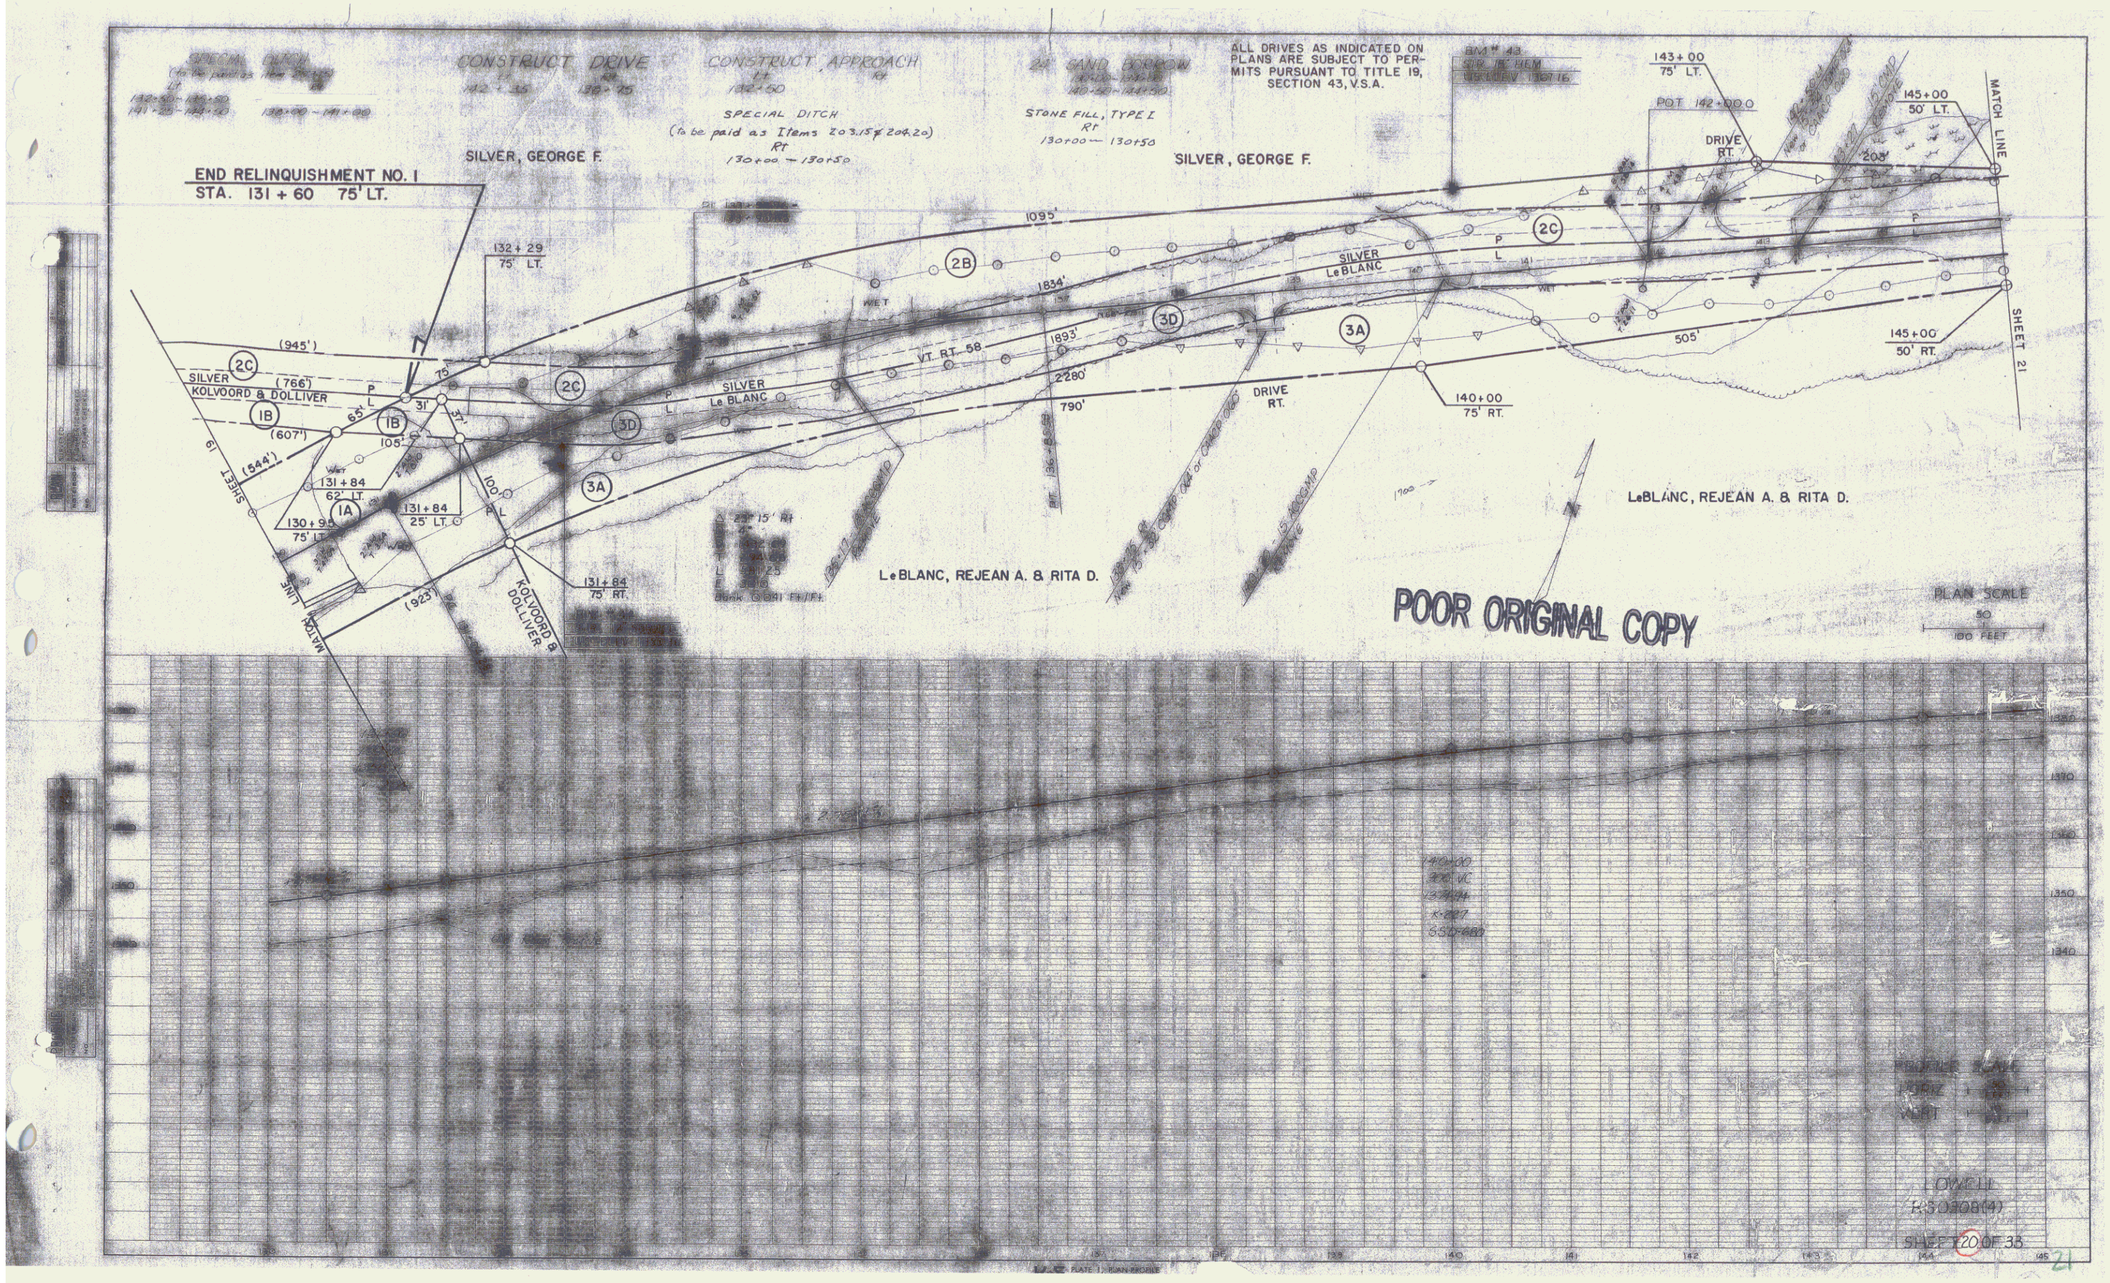
CONSTRUCT DRIVE
CONSTRUCT APPROACH
SPECIAL DITCH
(to be paid as Items 203.15 & 204.20)
STONE FILL, TYPE I
ALL DRIVES AS INDICATED ON PLANS ARE SUBJECT TO PERMITS PURSUANT TO TITLE 19, SECTION 43, V.S.A.
END RELINQUISHMENT NO. 1
STA. 131 + 60 75' LT.
SILVER, GEORGE F.
SILVER, GEORGE F.
SILVER KOLVOORD & DOLLIVER
SILVER LeBLANC
LeBLANC, REJEAN A. & RITA D.
LeBLANC, REJEAN A. & RITA D.
KOLVOORD & DOLLIVER
VT. RT. 58
DRIVE RT.
DRIVE RT.
MATCH LINE
SHEET 19
SHEET 21
POT 142+00.0
143+00 75' LT.
145+00 50' LT.
145+00 50' RT.
140+00 75' RT.
132+29 75' LT.
131+84 62' LT.
131+84 25' LT.
130+95 75' LT.
131+84 75' RT.
(945')
(766')
(607')
(544')
(923')
1095'
1834'
1893'
2280'
790'
505'
208'
PLAN SCALE
50
100 FEET
POOR ORIGINAL COPY
PROFILE SCALE
HORZ 1" = 50'
VERT 1" = 10'
LOWELL
R3030(4)
SHEET 20 OF 35
21