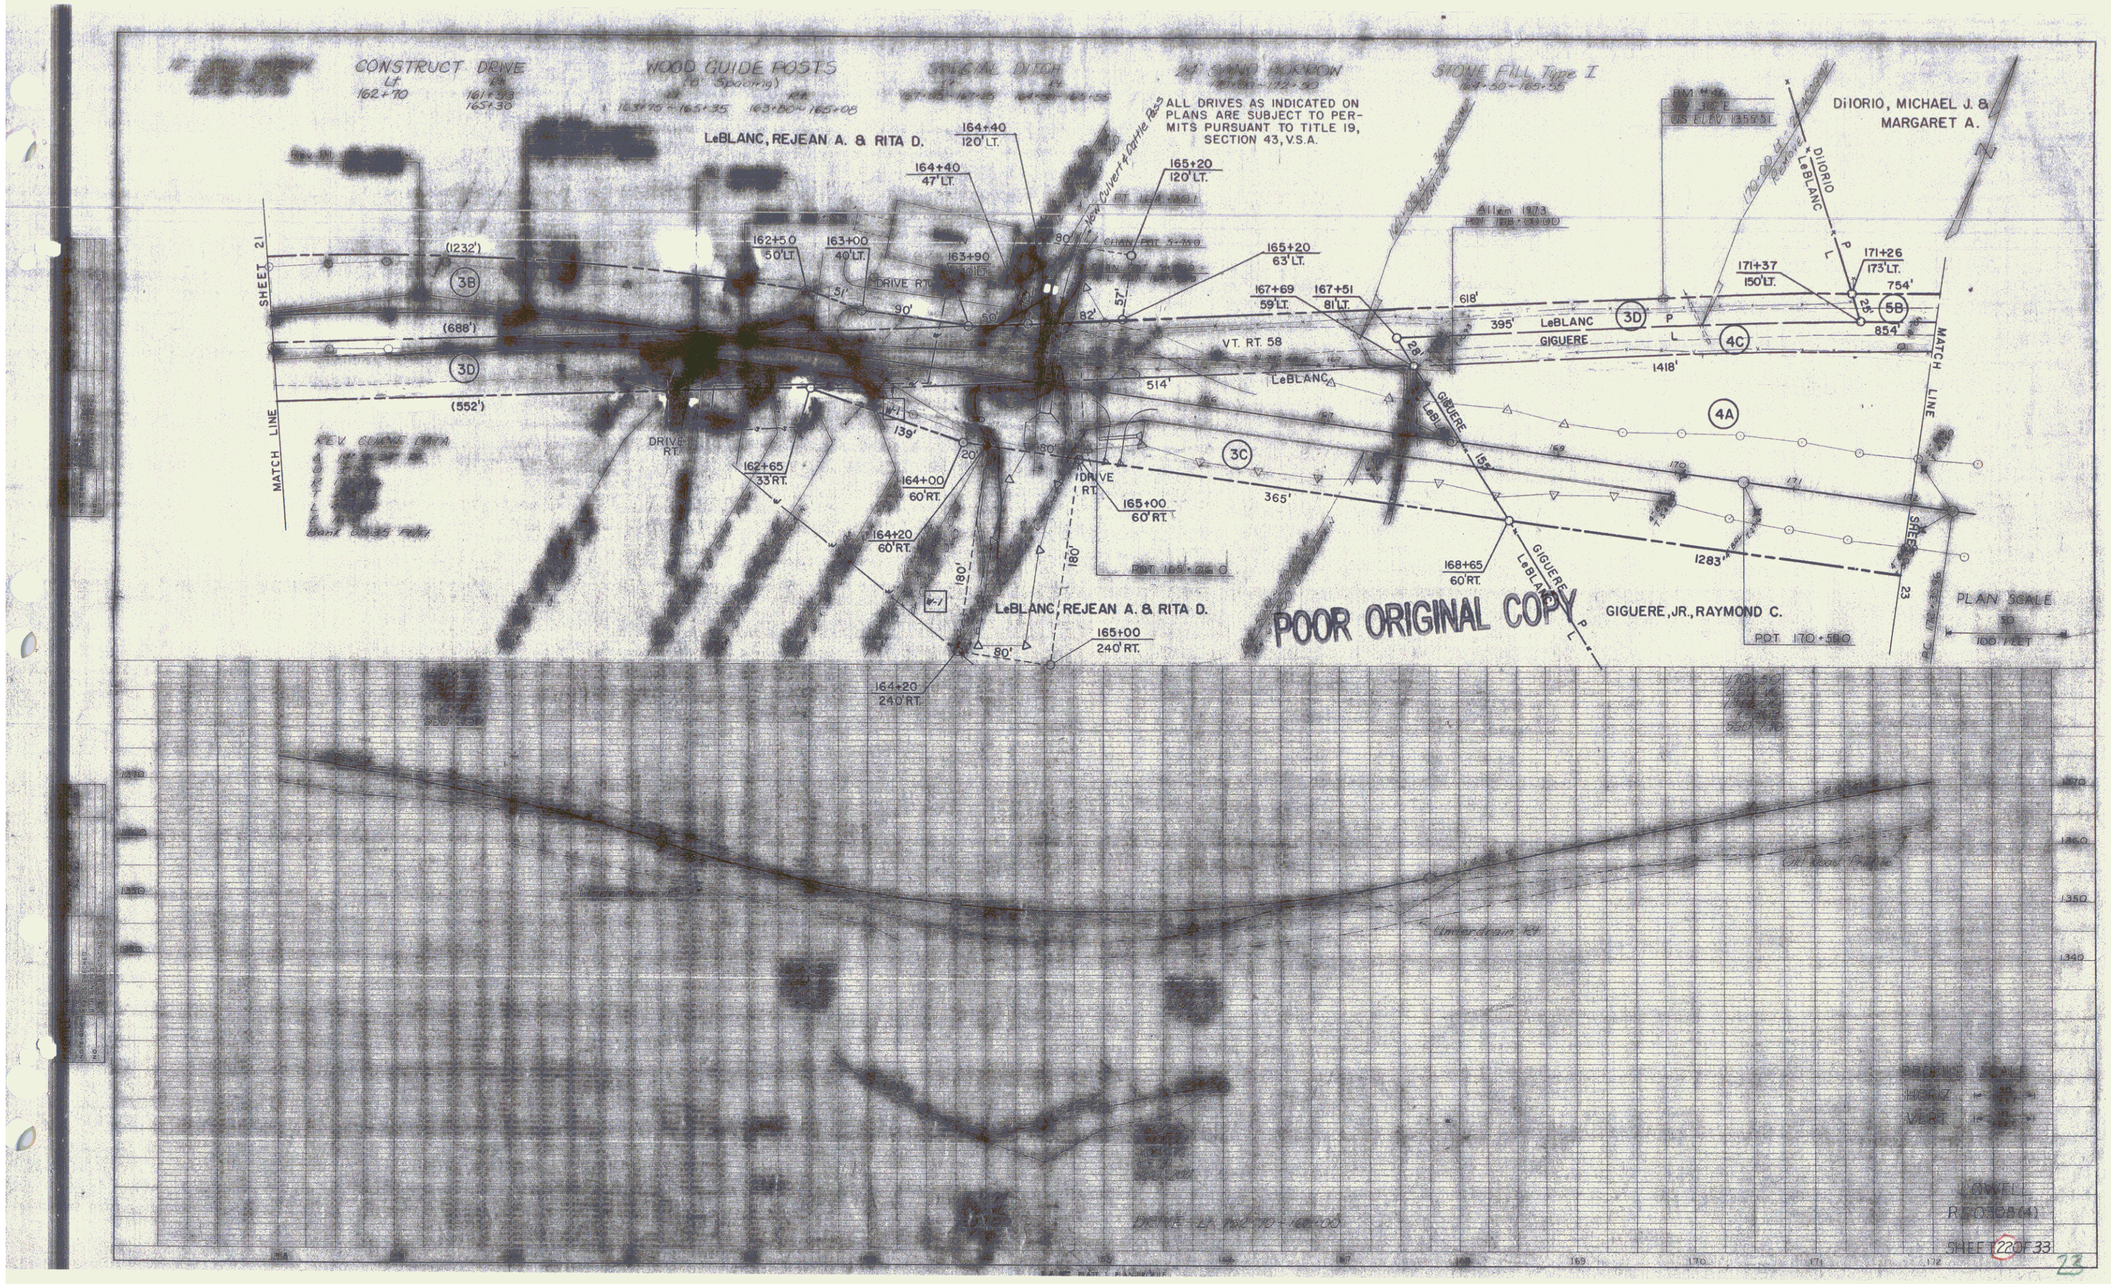
CONSTRUCT DRIVE
WOOD GUIDE POSTS
STONE FILL Type I
ALL DRIVES AS INDICATED ON PLANS ARE SUBJECT TO PERMITS PURSUANT TO TITLE 19, SECTION 43, V.S.A.
LeBLANC, REJEAN A. & RITA D.
DiIORIO, MICHAEL J. & MARGARET A.
GIGUERE, JR., RAYMOND C.
VT. RT. 58
LeBLANC
GIGUERE
DiIORIO
DRIVE RT.
MATCH LINE
SHEET 21
SHEET 23
PLAN SCALE
100 FEET
POOR ORIGINAL COPY
LOWELL
R.S.0508(4)
SHEET 22 OF 33