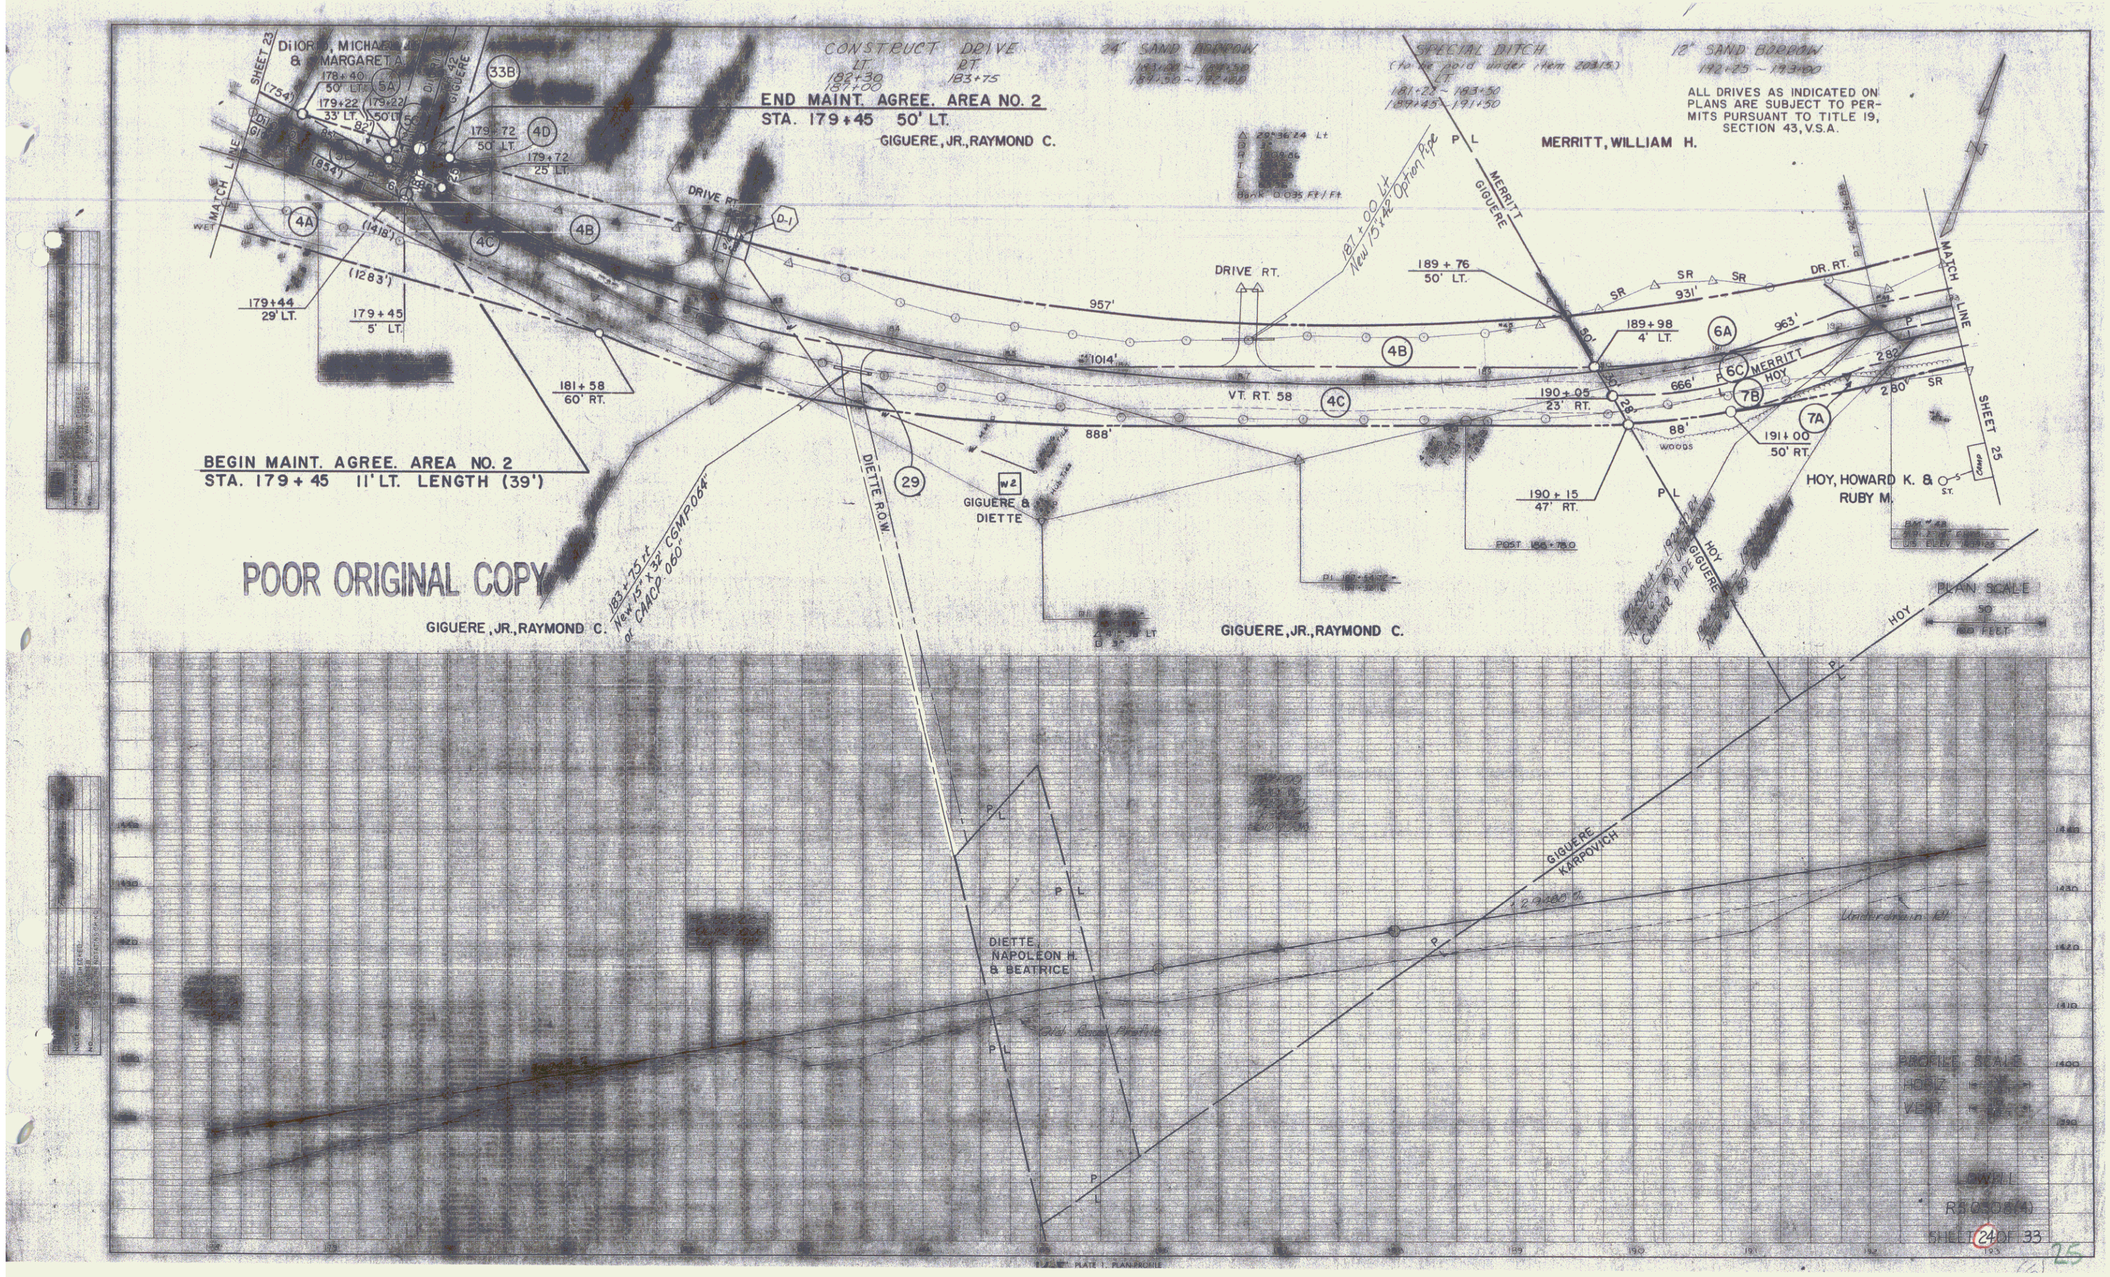
DiIORIO, MICHAEL J. & MARGARET A.
SHEET 23
MATCH LINE
GIGUERE
CONSTRUCT DRIVE
LT. 182+30 187+00
RT. 183+75
24" SAND BORROW
SPECIAL DITCH
12" SAND BORROW
142+25 ~ 193+00
ALL DRIVES AS INDICATED ON PLANS ARE SUBJECT TO PERMITS PURSUANT TO TITLE 19, SECTION 43, V.S.A.
END MAINT. AGREE. AREA NO. 2
STA. 179+45 50' LT.
GIGUERE, JR., RAYMOND C.
MERRITT, WILLIAM H.
MERRITT
GIGUERE
DRIVE RT.
DR. RT.
VT. RT. 58
DIETTE R.O.W.
GIGUERE & DIETTE
MERRITT
HOY
HOY, HOWARD K. & RUBY M.
SHEET 25
BEGIN MAINT. AGREE. AREA NO. 2
STA. 179+45 11' LT. LENGTH (39')
POOR ORIGINAL COPY
GIGUERE, JR., RAYMOND C.
GIGUERE, JR., RAYMOND C.
PLAN SCALE
DIETTE, NAPOLEON H. & BEATRICE
GIGUERE
KARPOVICH
Old Road Profile
PROFILE SCALE
LOWELL
R5030(4)
SHEET 24 OF 33
PLATE 1 PLAN-PROFILE