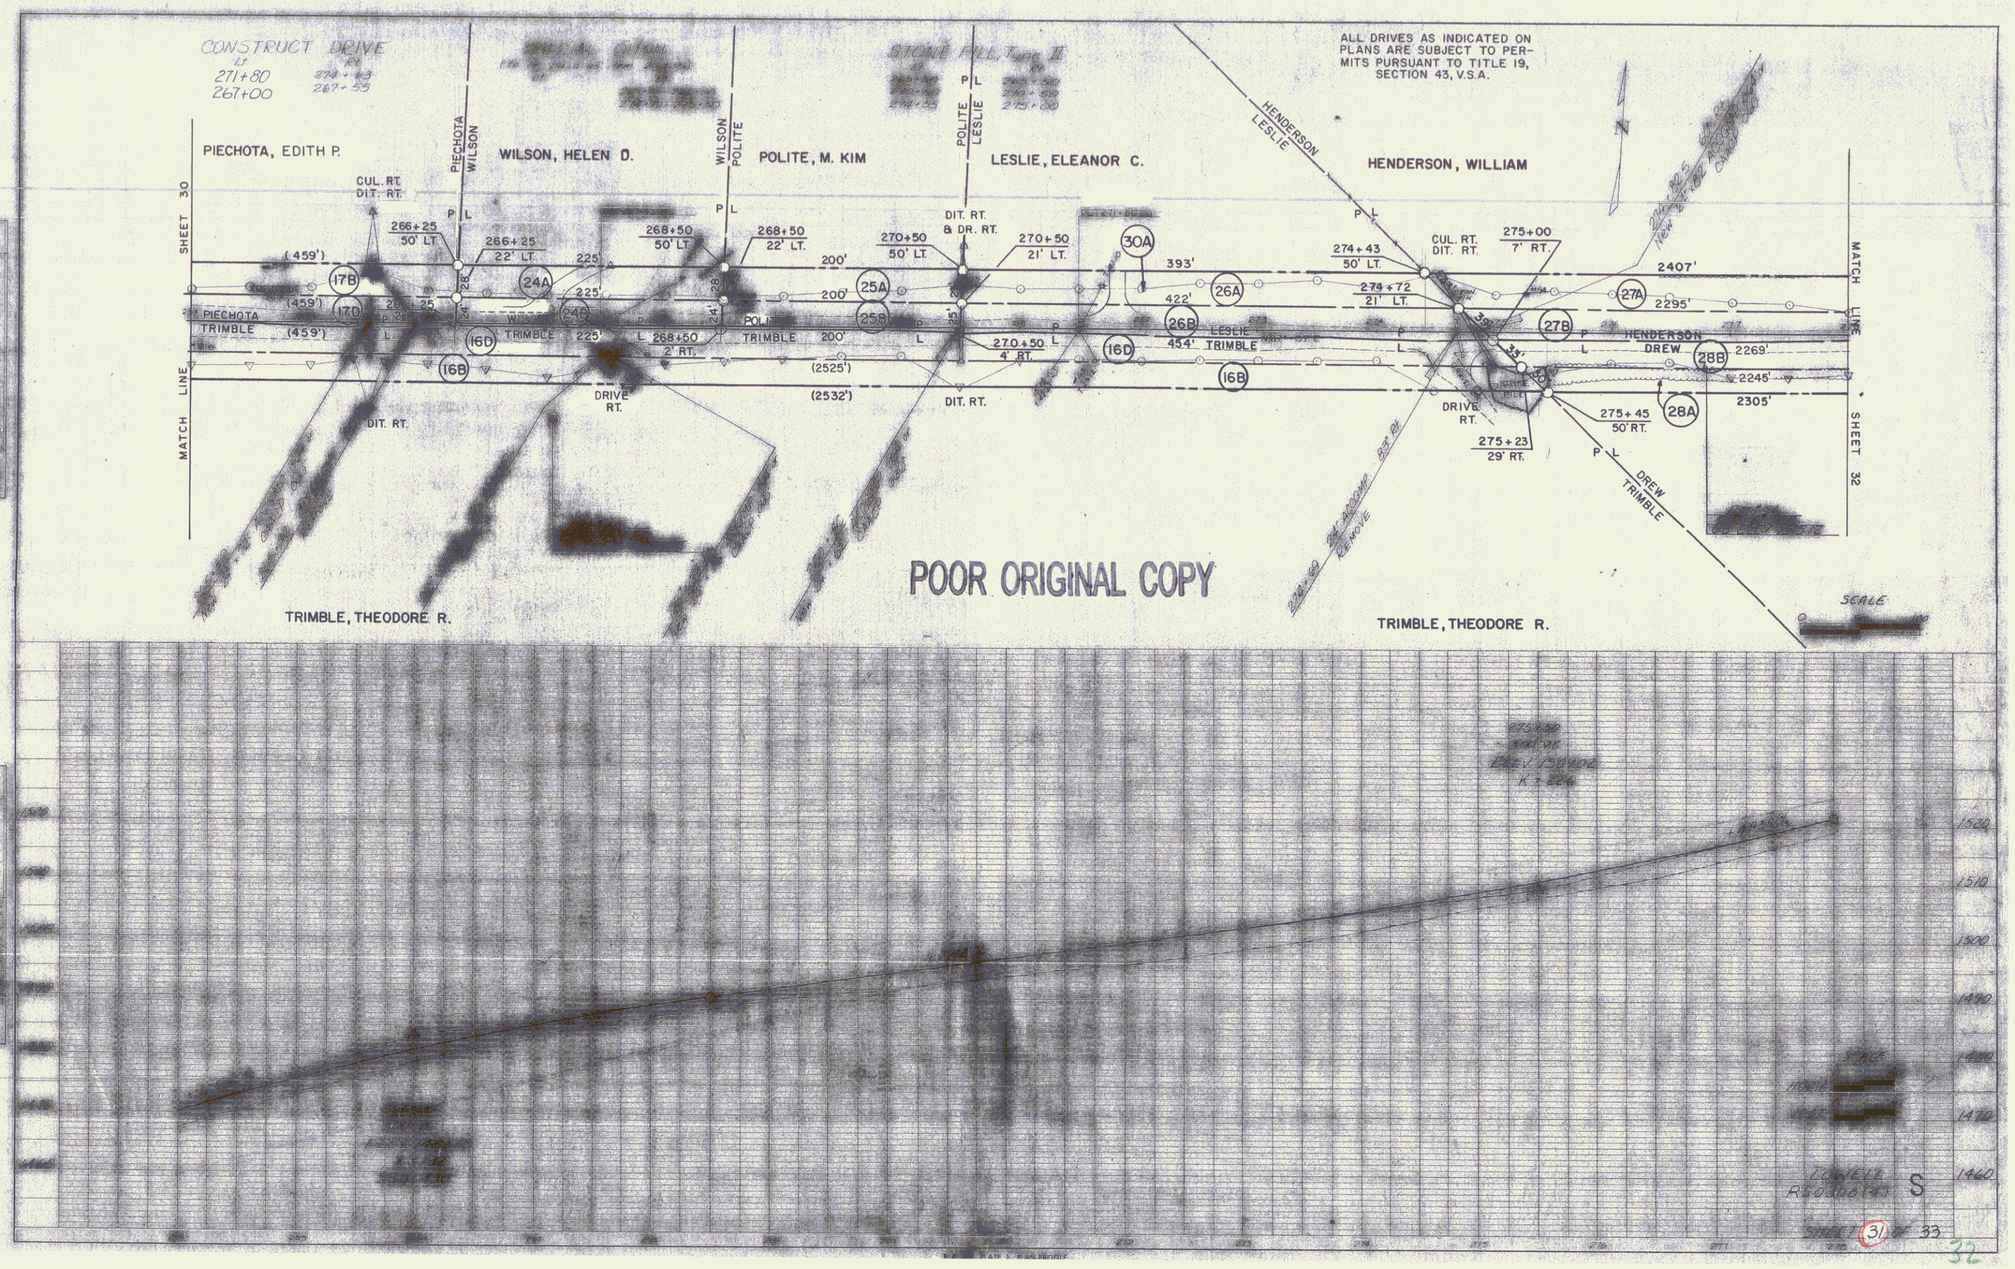
CONSTRUCT DRIVE
271+80
267+00
PIECHOTA, EDITH P.
WILSON, HELEN D.
POLITE, M. KIM
LESLIE, ELEANOR C.
HENDERSON, WILLIAM
ALL DRIVES AS INDICATED ON PLANS ARE SUBJECT TO PERMITS PURSUANT TO TITLE 19, SECTION 43, V.S.A.
STONE FILL, Type II
PIECHOTA
WILSON
POLITE
LESLIE
HENDERSON
DREW
TRIMBLE
266+25 50' LT.
266+25 22' LT.
268+50 50' LT.
268+50 22' LT.
270+50 50' LT.
270+50 21' LT.
270+50 4' RT.
274+43 50' LT.
274+72 21' LT.
275+00 7' RT.
275+45 50' RT.
275+23 29' RT.
CUL. RT. DIT. RT.
DIT. RT. & DR. RT.
DRIVE RT.
(459')
(459')
(459')
(2525')
(2532')
200'
225'
393'
422'
454'
2407'
2295'
2269'
2245'
2305'
MATCH LINE
SHEET 30
SHEET 32
TRIMBLE, THEODORE R.
TRIMBLE, THEODORE R.
POOR ORIGINAL COPY
SCALE
1520
1510
1500
1490
1480
1470
1460
S
SHEET 31 OF 33