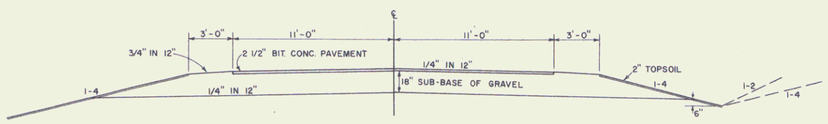

U.S. 7 FRONTAGE ROAD
TYPICAL SECTION

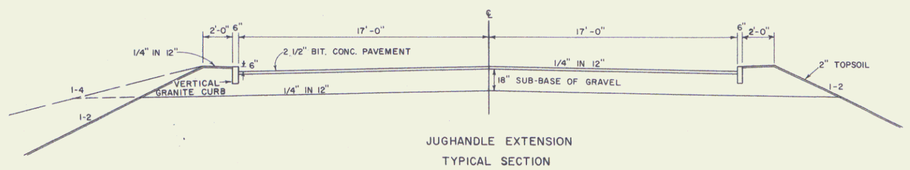

JUGHANDLE EXTENSION
TYPICAL SECTION

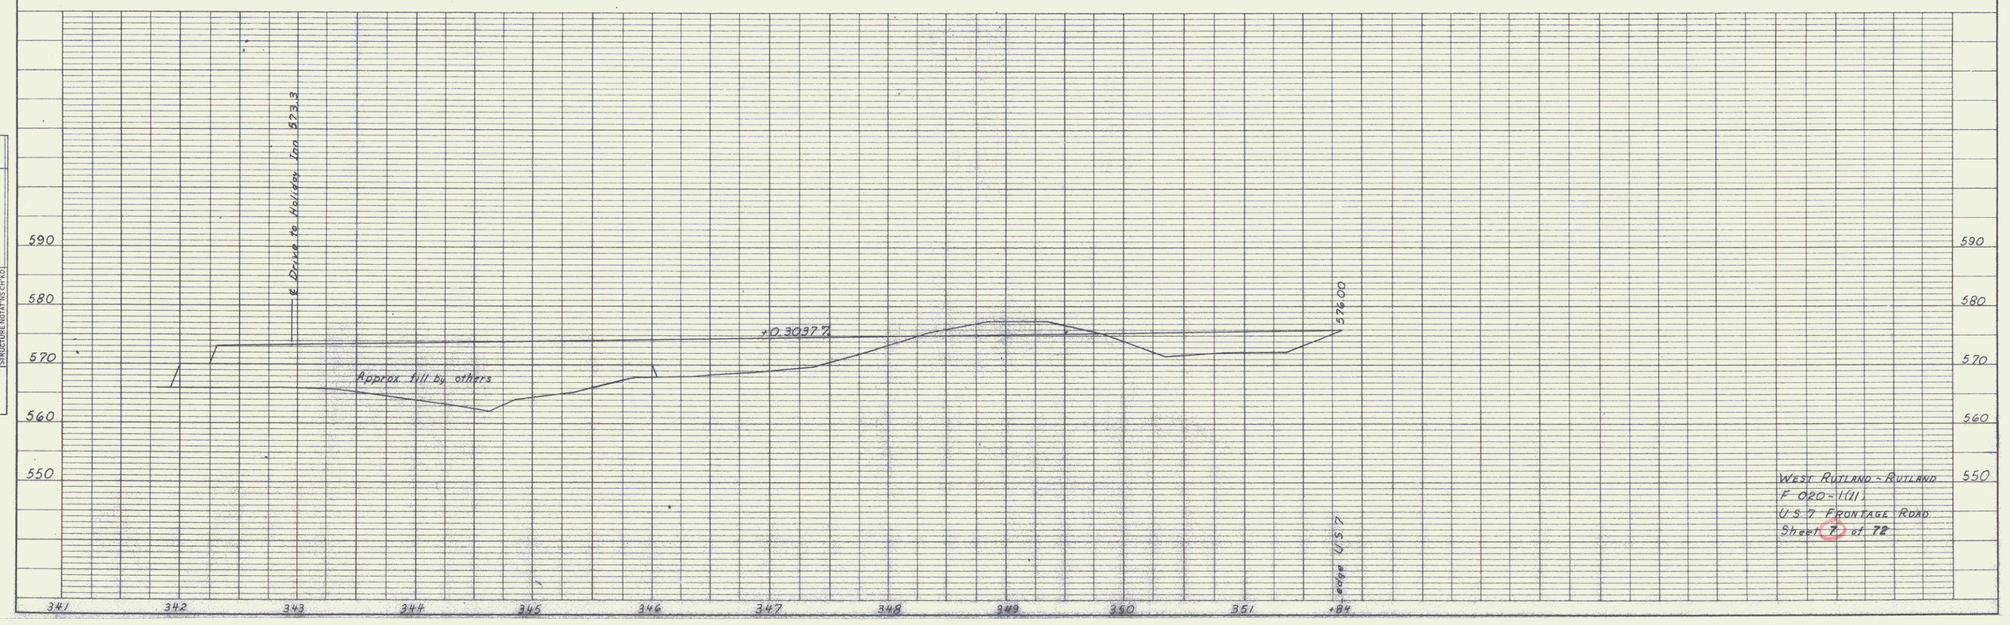

PLAN
SURVEYED
PLOTTED
ALIGNMENT CHECKED
RT. OF WAY CHECKED
NOTE BOOK
NO.
BY
DATE

PROFILE
SURVEYED
PLOTTED
GRADES CHECKED
B. M. NOTED
STRUCTURE NOTATIONS CH'KD
NOTE BOOK
NO.
BY
DATE