PLAN

NOTE BOOK NO.

SURVEYED
PLOTTED
ALIGNMENT CHECKED
R.O.W. PROCURED

BY | DATE

PROFILE

NOTE BOOK NO.

SURVEYED
PLOTTED
GRADES CHECKED
B.M.'S NOTED
STRUCTURE NOTATIONS CHKD

BY | DATE

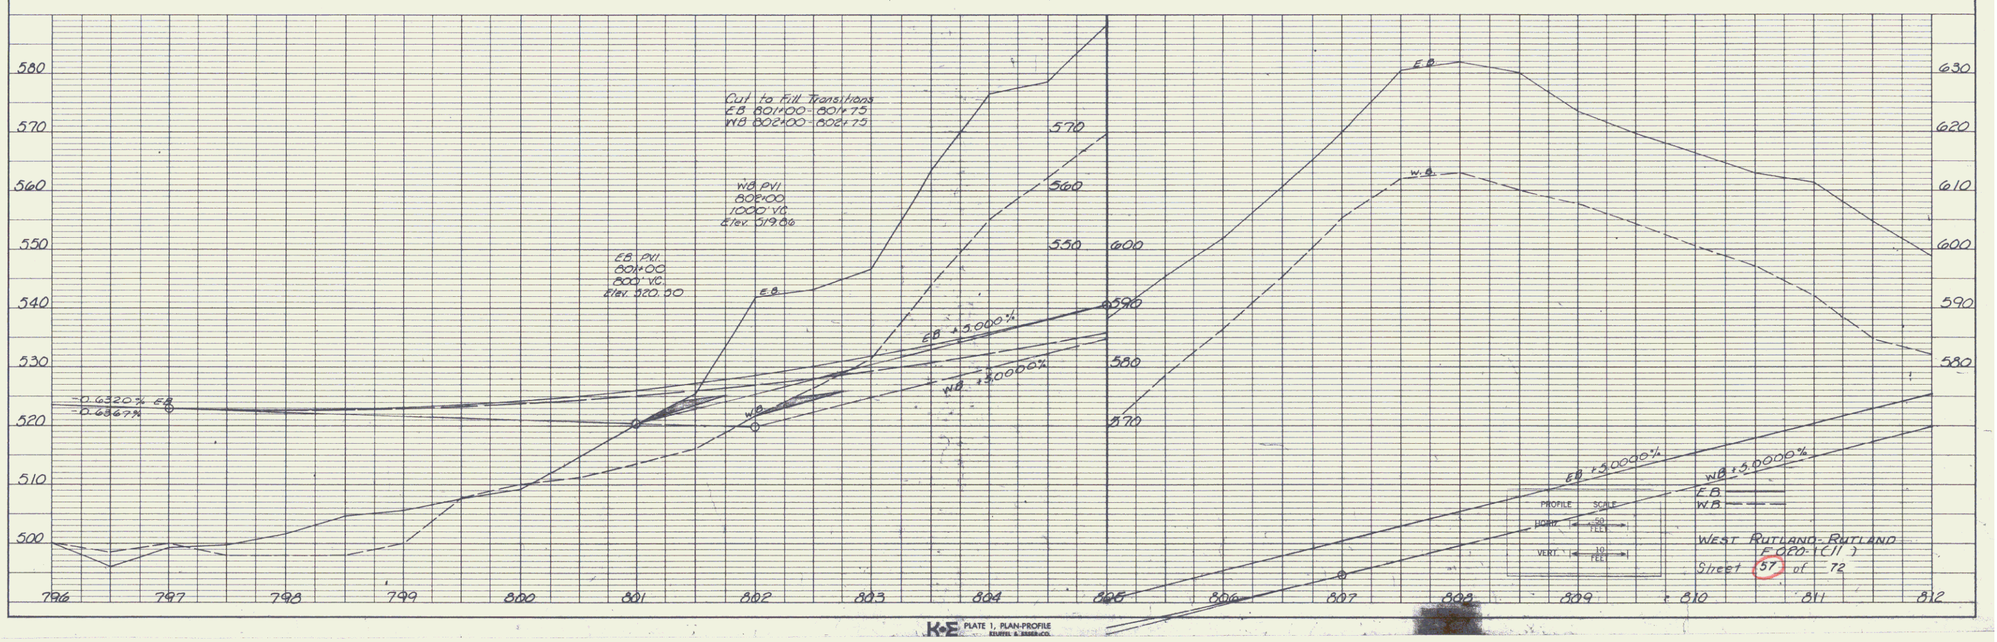

K+E PLATE 1, PLAN-PROFILE KEUFFEL & ESSER CO.

61