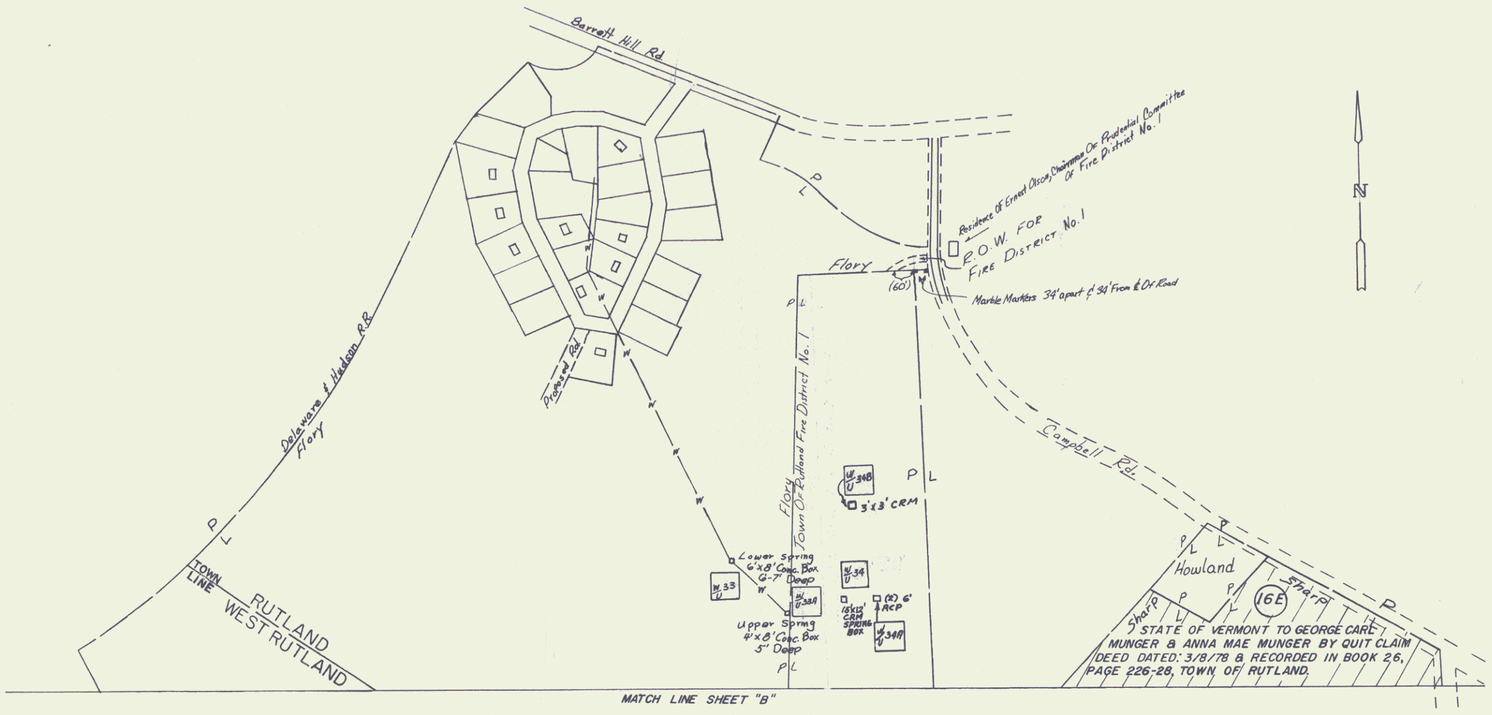

STATE OF VERMONT DEPARTMENT OF HIGHWAYS	
TOWNS OF WEST RUTLAND — — RUTLAND	6
PROJECT NO. F020-1(11)	SHEET NO. F OF I
APPROX. SCALE 1" = 200'	DATE 10-11-72 BY RCB

85