SEEDING - URBAN AREA

% WT	Lbs /A	Name	Pur. %	Germ %
38.46	25	Creeping Red Fescue	98	85
46.15	30	Kentucky Blue Grass	85	75
15.39	10	Annual Rye Grass	95	90
100.00	65			

The seed mixture shall not have a weed content exceeding 0.40% by weight and shall be free from all noxious weed seed.

SEED - ITEM 651.10 - 65 LBS. PER ACRE
FERTILIZER - ITEM 651.15 - 500 LBS. PER ACRE
AGRICULTURAL LIMESTONE - ITEM 651.20 - 2 TONS PER ACRE
HAY MULCH - ITEM 651.25 - 2 TONS PER ACRE
TOPSOIL - ITEM 653.10 - 2" DEPTH

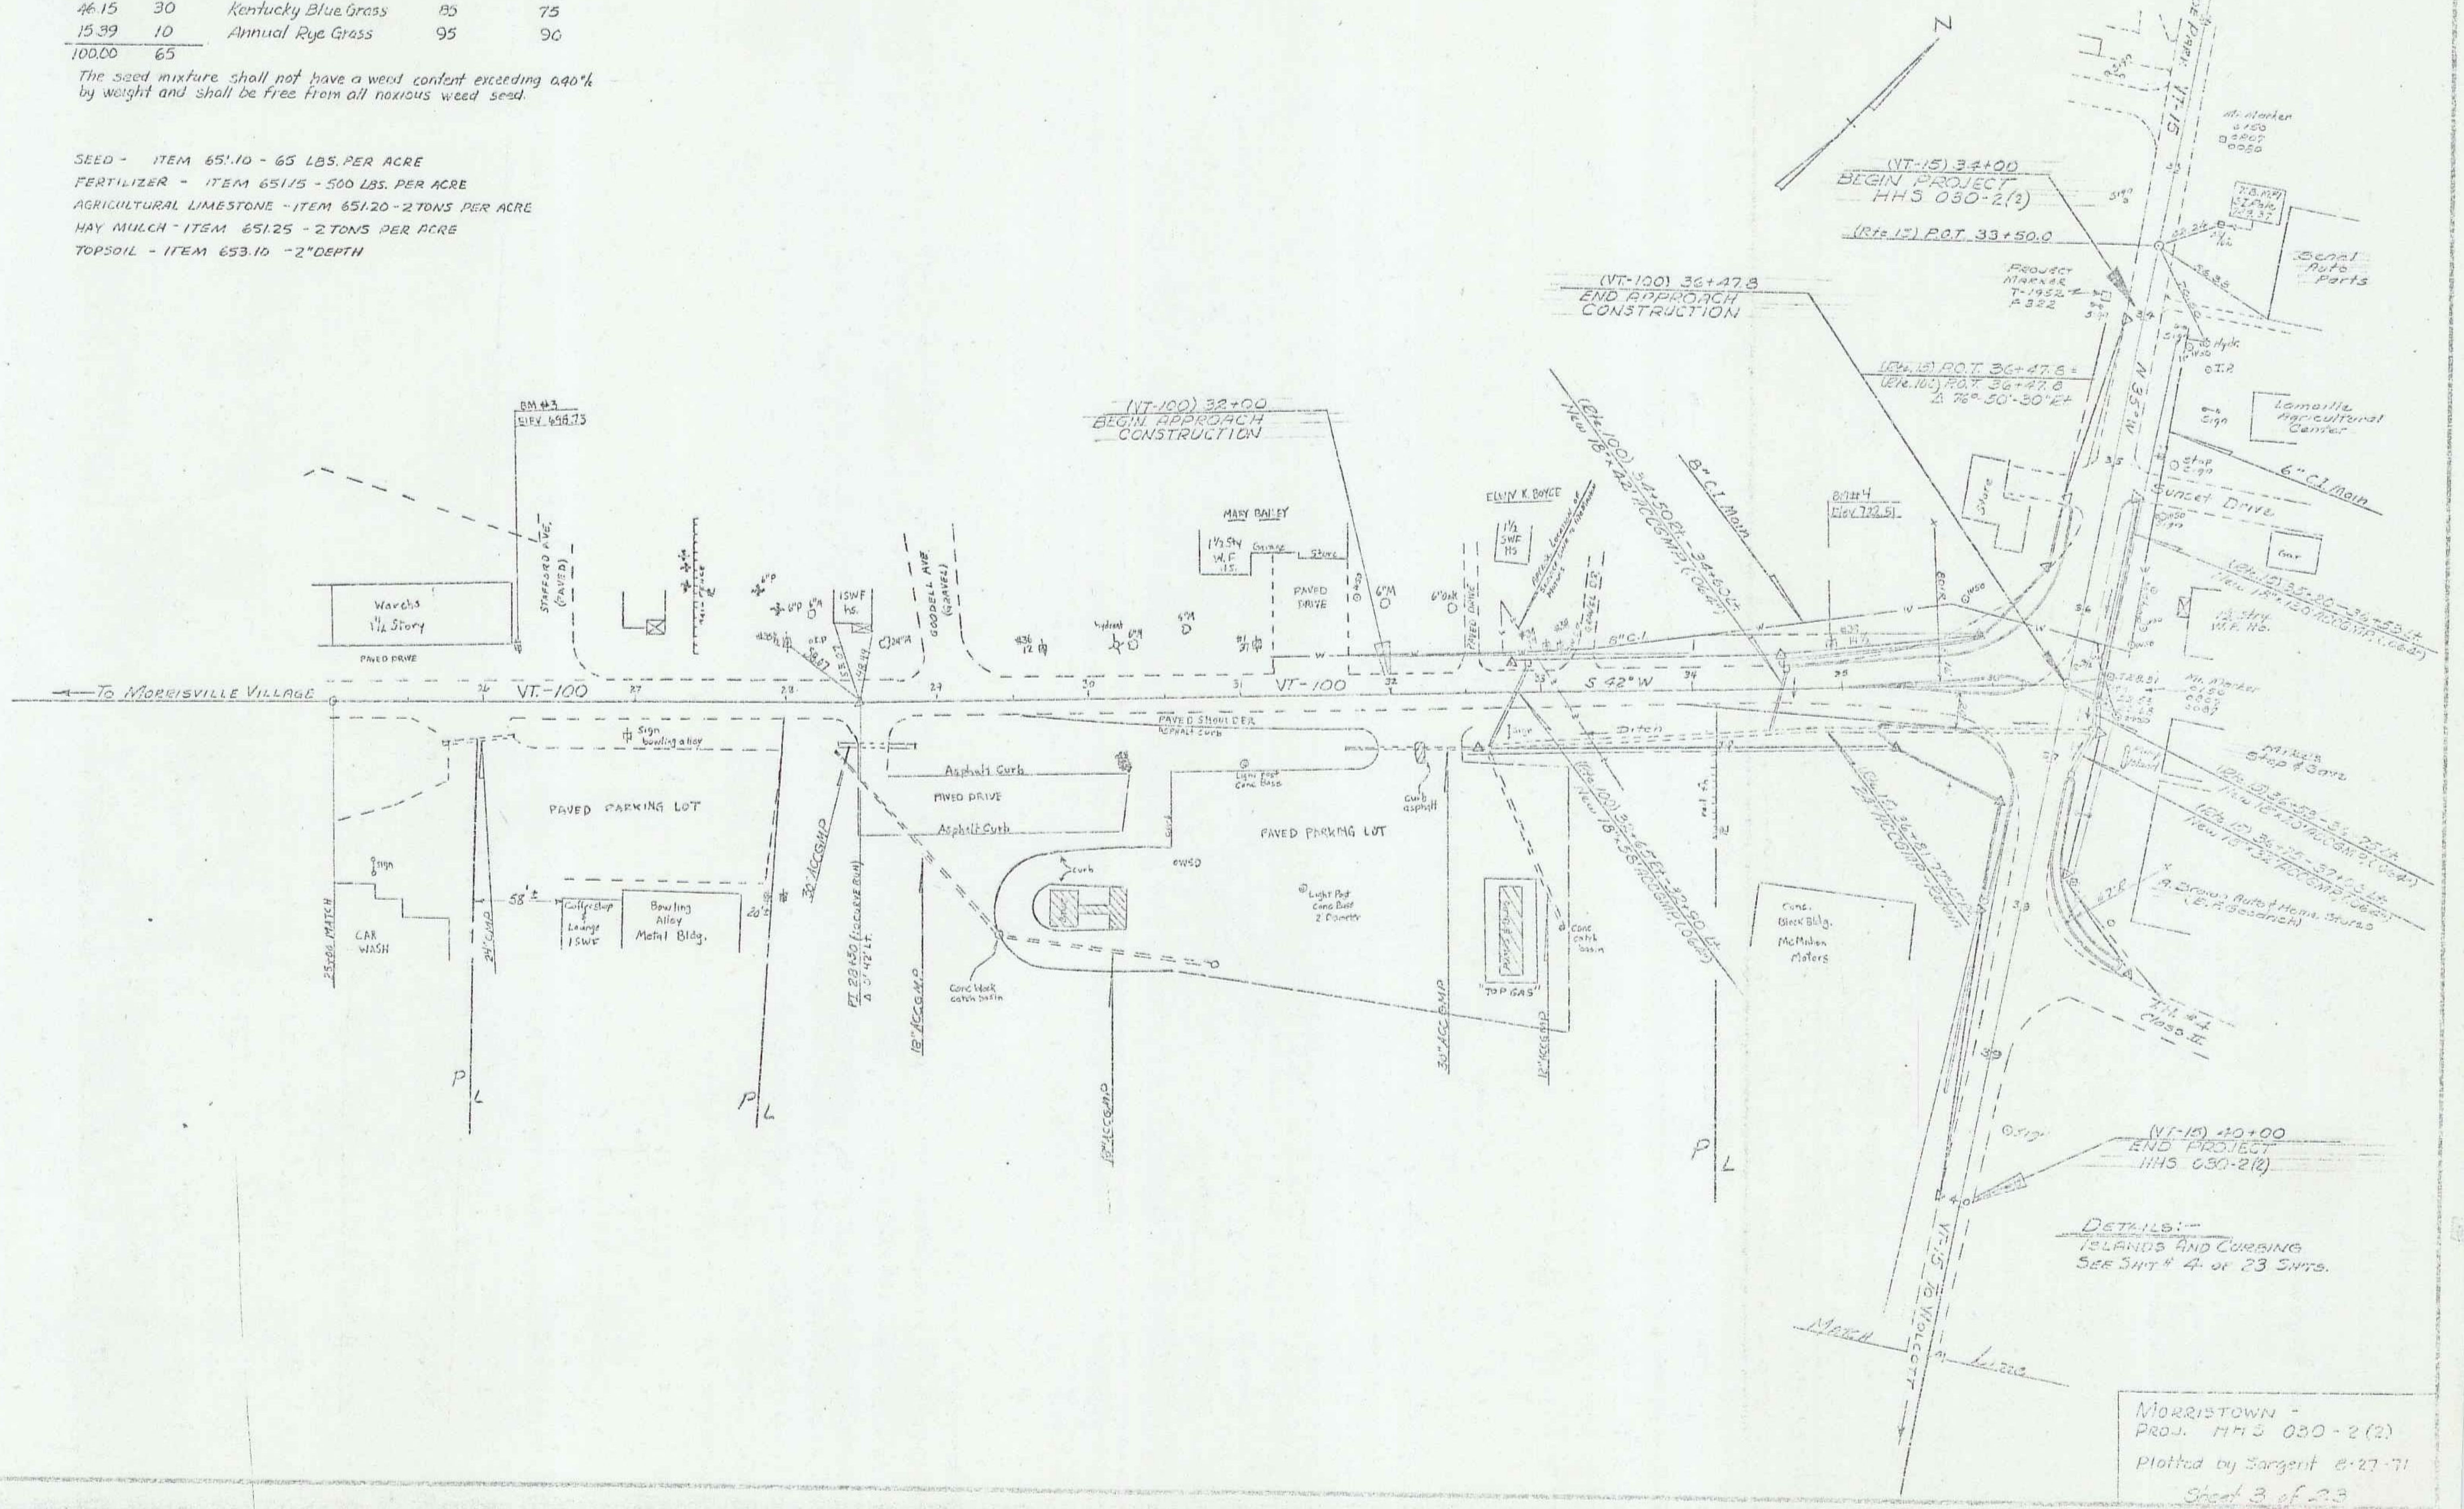
N
(VT-15) 34+00
BEGIN PROJECT
HHS 030-2(2)
(Rte 15) P.O.T. 33+50.0
(VT-100) 36+47.8
END APPROACH
CONSTRUCTION
(VT-100) 32+00
BEGIN APPROACH
CONSTRUCTION
BM #3
Elev. 698.73
BM #4
Elev. 722.51
To Hyde Park VT-15
N 35° W
Project Marker
T-1952
P.322
Sign
Mi. Marker
Benal Auto Parts
Hydr.
T.P.
(Rte. 15) P.O.T. 36+47.8 =
(Rte. 100) P.O.T. 36+47.8
Δ 76°-50'-30" Rt
Lamoille Agricultural Center
Stop Sign
Sunset Drive
6" C.I. Main
8" C.I. Main
Store
Gar.
1½ Stry. W.F. Hs.
(Rt. 15) 35+80 - 36+53 Lt.
New 18" x 130' ACCGMP (0.064")
(Rt. 100) 34+50 Rt. - 34+60 Lt.
New 18" x 42' ACCGMP (0.064")
(Rte. 100) 35+65 Rt. - 37+90 Lt.
New 18" x 58' ACCGMP (0.064")
Mike's Stop & Save
A. Brown Auto & Home Stores
(E.A. Goodrich)
T.H. #4
Class II
Conc. Block Bldg.
McMahon Motors
(VT-15) 40+00
END PROJECT
HHS 030-2(2)
DETAILS:-
ISLANDS AND CURBING
SEE SHT # 4 OF 23 SHTS.
VT-15 TO WOLCOTT
MATCH LINE
To Morrisville Village
VT-100
S 42° W
Warchs 1½ Story
PAVED DRIVE
STAFFORD AVE. (PAVED)
RAIL FENCE
1SWF hs.
GOODELL AVE. (GRAVEL)
hydrant
MARY BAILEY
1½ Sty W.F. Hs.
Garage
Store
PAVED DRIVE
ELWIN K. BOYCE
1½ SWF HS
PAVED DRIVE
GRAVEL DR.
Sign bowling alley
PAVED PARKING LOT
Coffee Shop & Lounge 1SWF
Bowling Alley Metal Bldg.
CAR WASH
25+00 MATCH
24" CMP
58'±
20'±
30" ACCGMP
PI 28+30 (Curve Run)
Δ 3°42' Lt.
18" ACCGMP
Asphalt Curb
PAVED DRIVE
Asphalt Curb
PAVED SHOULDER
Asphalt Curb
Light Post Conc. Base
Curb asphalt
PAVED PARKING LOT
Curb
Conc. block catch basin
Light Post Conc. Base 2' Diameter
Conc. catch basin
"TOP GAS"
30" ACCGMP
12" ACCGMP
Ditch
P L
P L
P L

MORRISTOWN -
PROJ. HHS 030-2(2)
Plotted by Sargent 8-27-71
Sheet 3 of 23

AUG 18 1980 Z