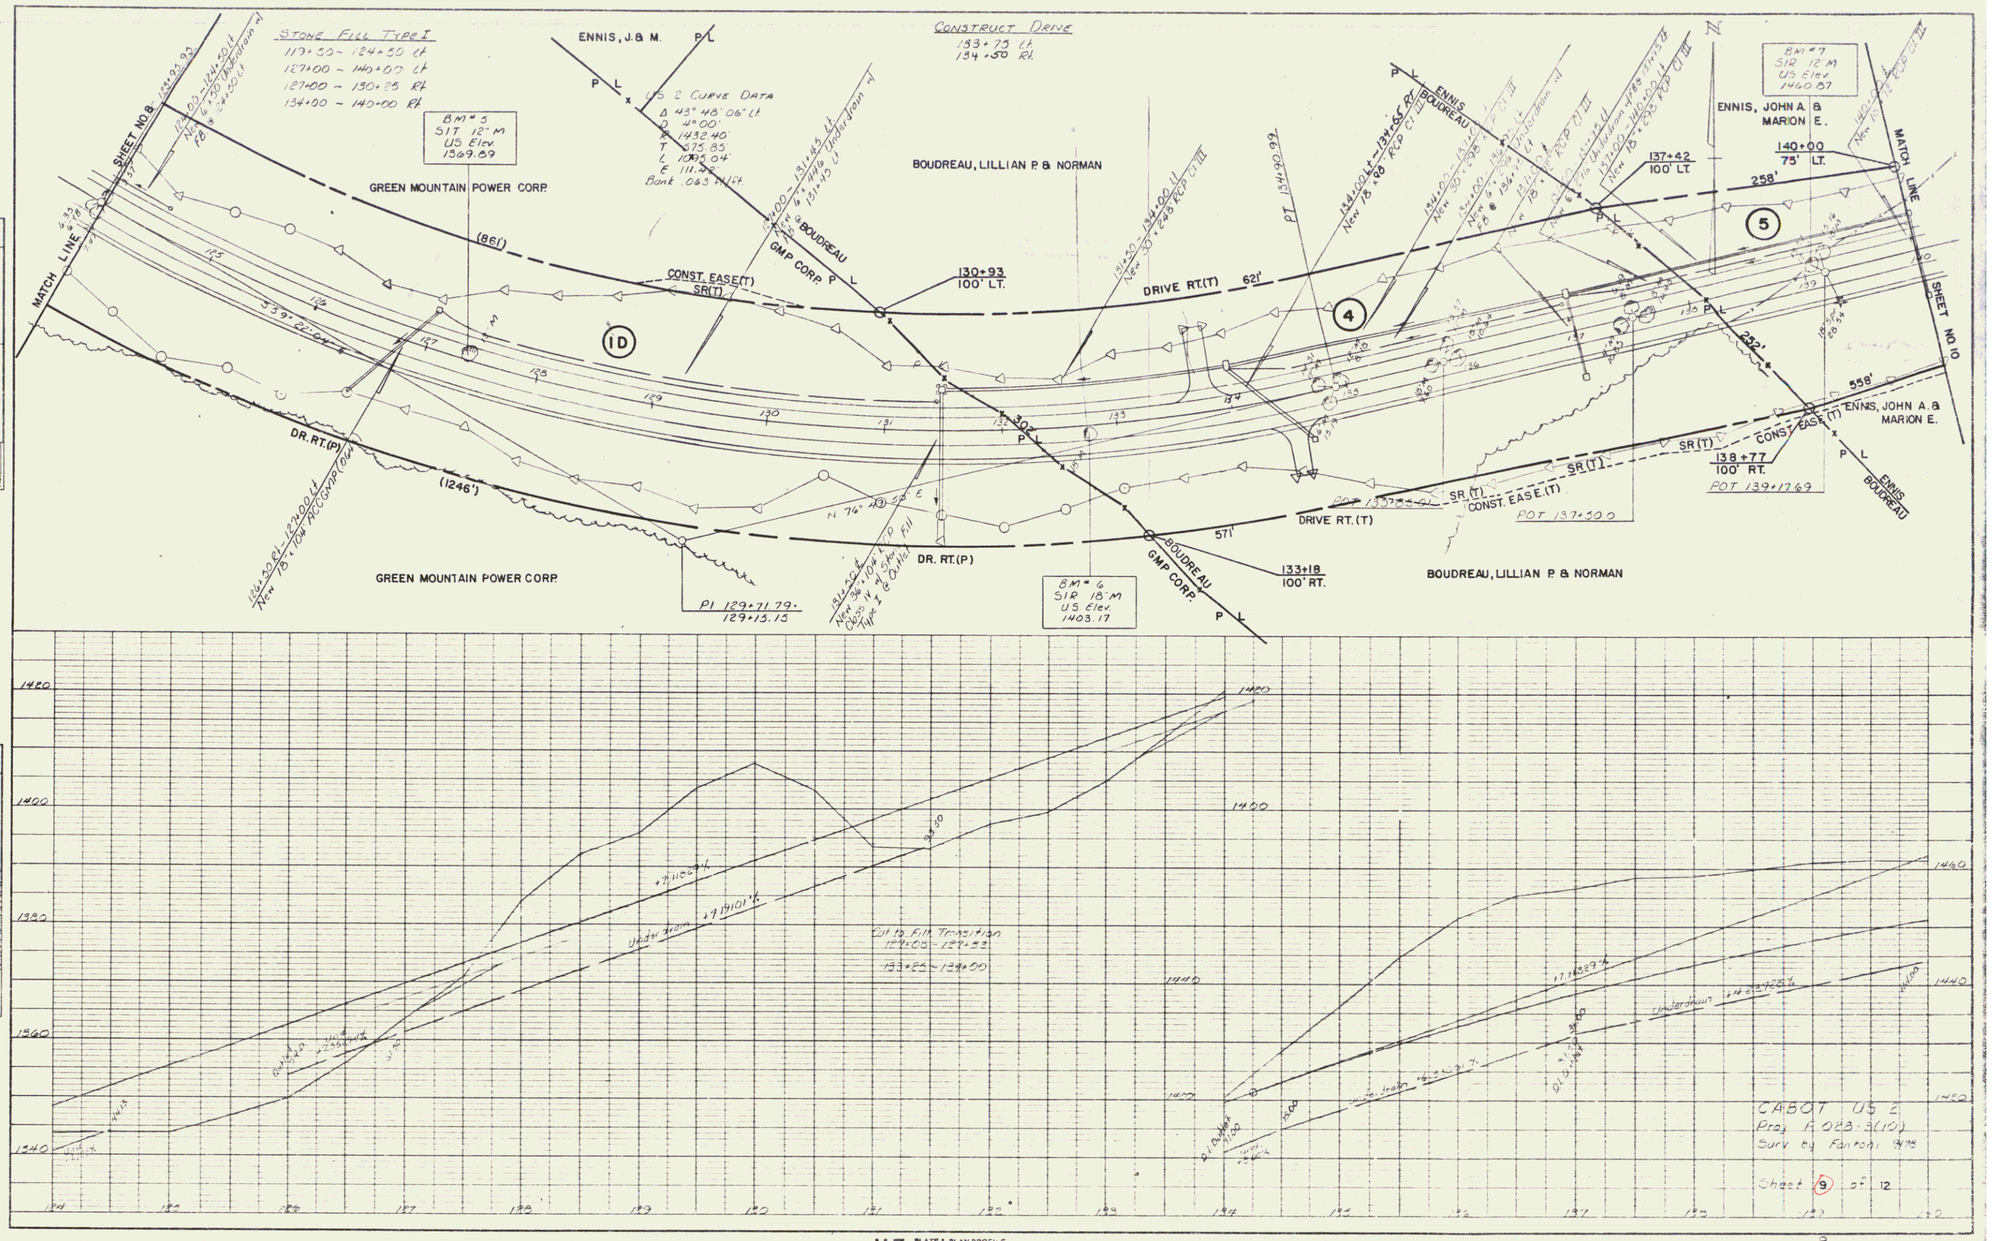

PLAN
SURVEYED
PLOTTED
NOTE BOOK
PLOTTED
DRAWN
CHECKED
PROJECT ENGINEER
No.

PROFILE
SURVEYED
PLOTTED
NOTE BOOK
DRAWN
CHECKED
PROJECT ENGINEER
No.

K+E PLATE 1, PLAN-PROFILE
KEUFFEL & ESSER CO.

9