PLAN	
NOTE BOOK	REVISED ____
No.	PLOTTED ____
	ALIGNMENT CHECKED ____
	AS OF MAY CHECKED ____

BY	DATE

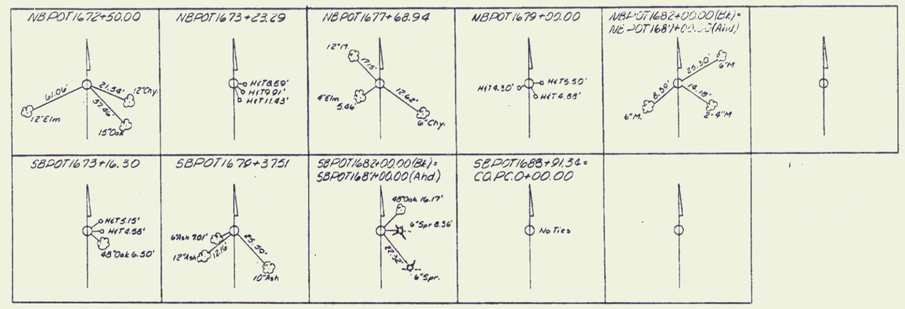

JUL 25 1994

PROFILE	
NOTE BOOK	VERIFIED ____
No.	PLOTTED ____
	CHECKED ____
	R.W. NEW ALIGNMENT CHECKED ____

BY	DATE

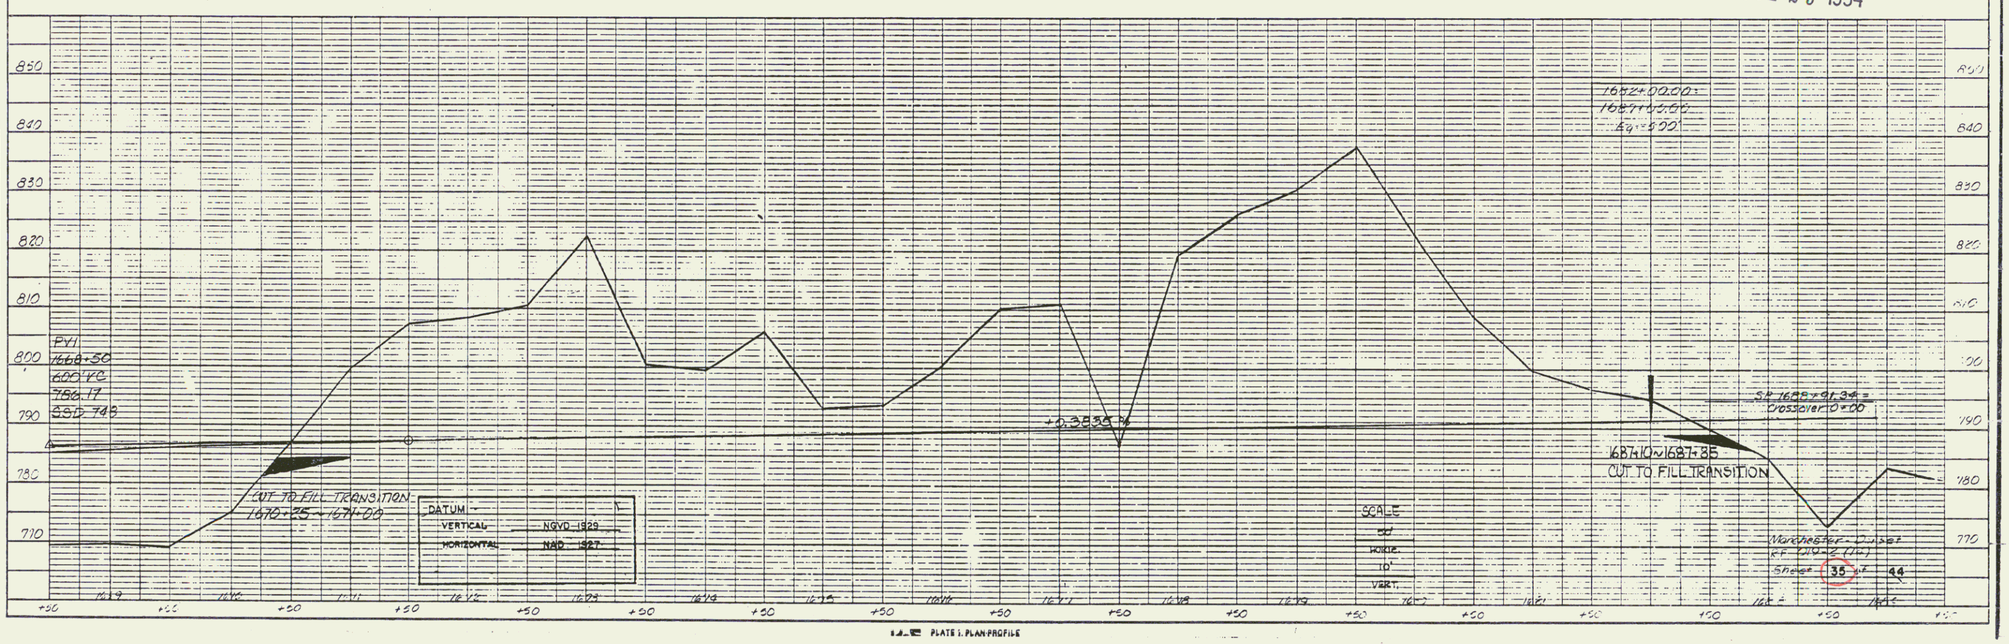

PLATE 1. PLAN-PROFILE

35