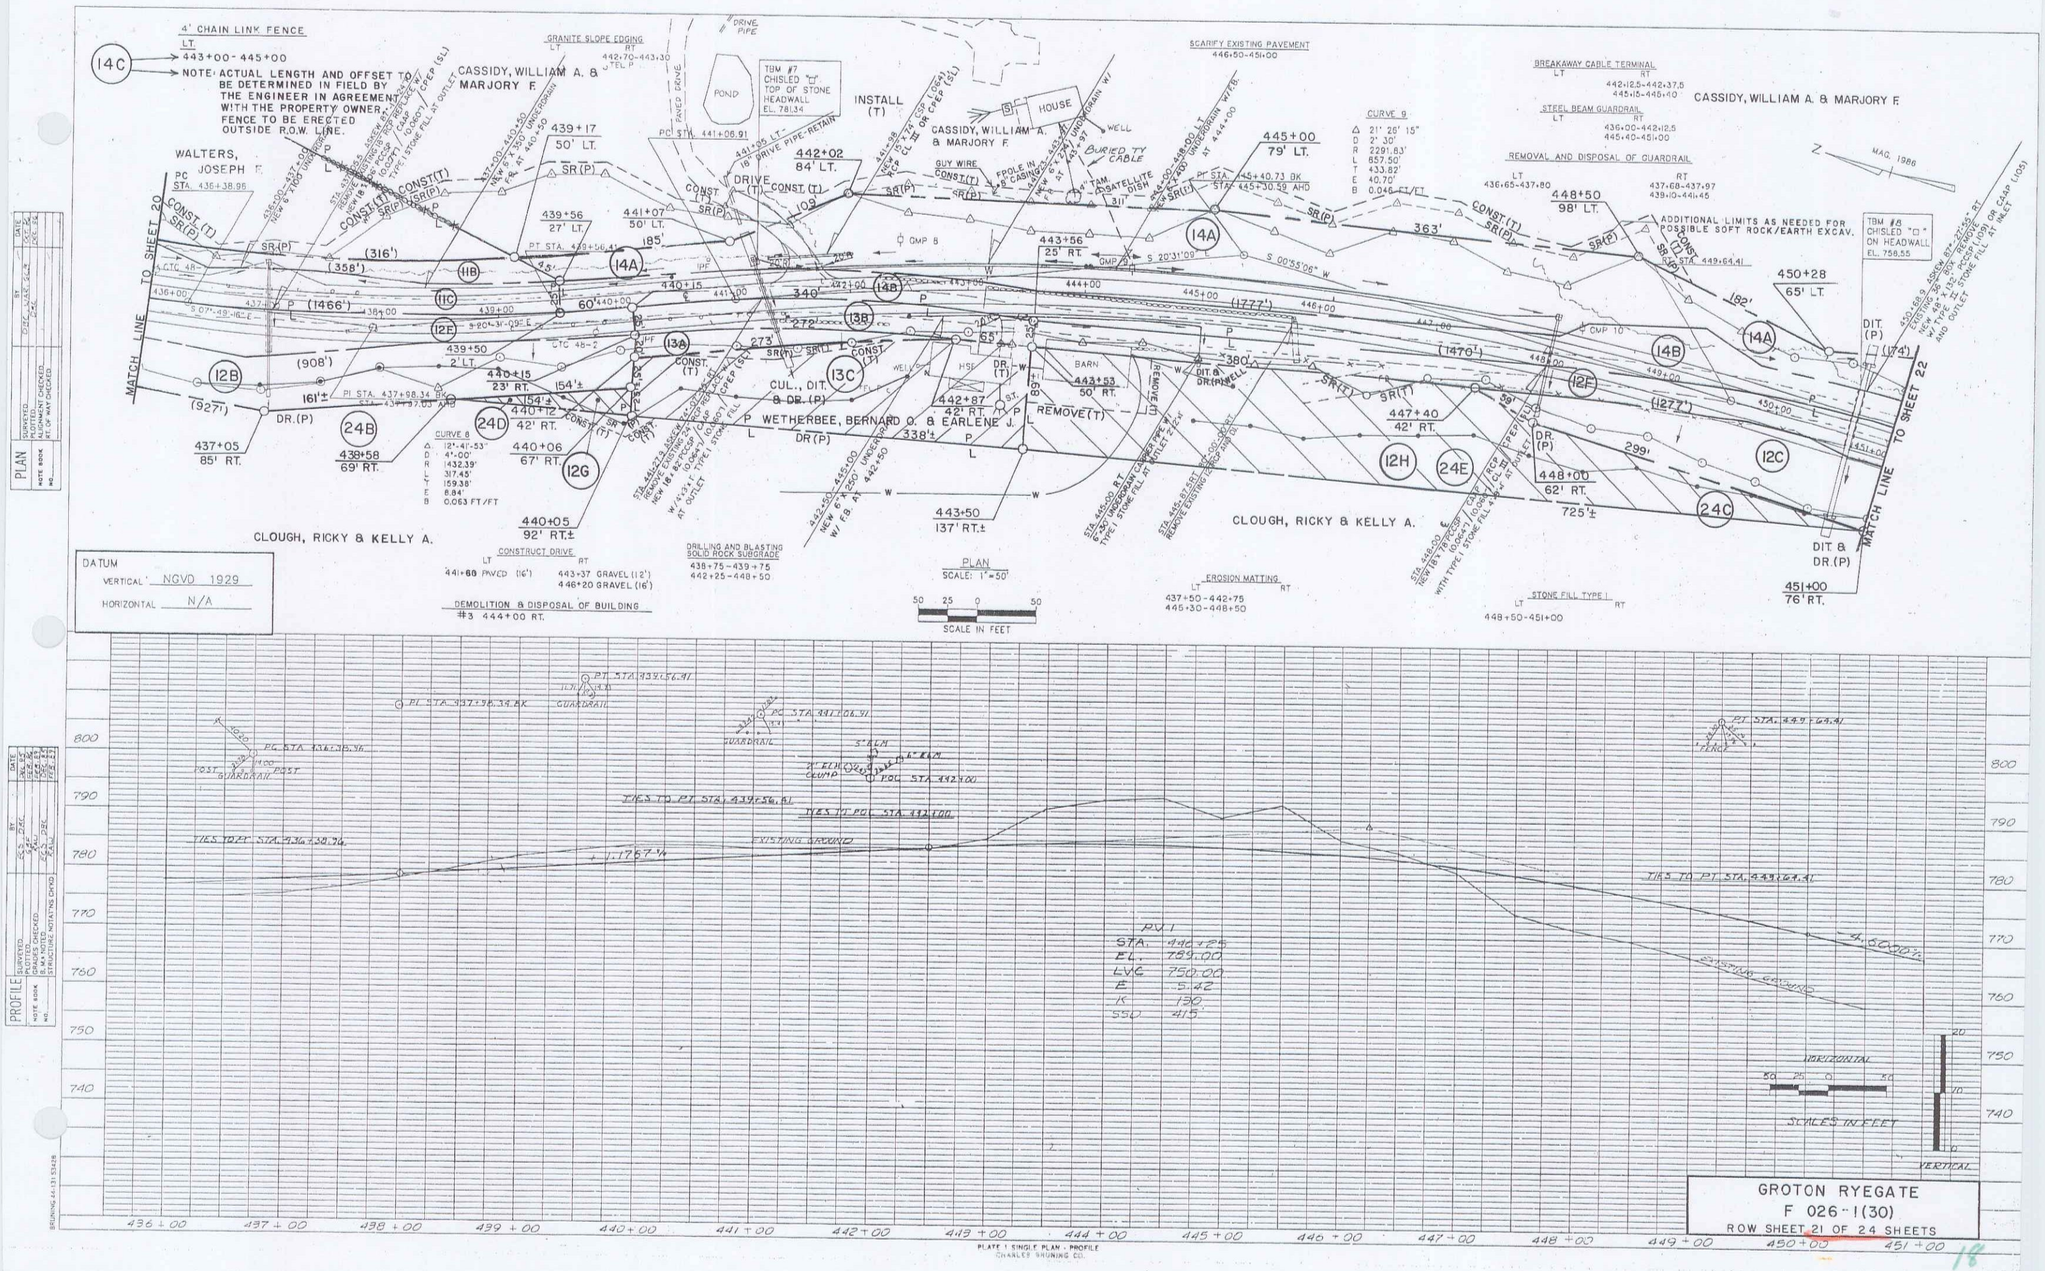
4' CHAIN LINK FENCE
LT.
443+00 - 445+00
NOTE: ACTUAL LENGTH AND OFFSET TO BE DETERMINED IN FIELD BY THE ENGINEER IN AGREEMENT WITH THE PROPERTY OWNER. FENCE TO BE ERECTED OUTSIDE R.O.W. LINE.
CASSIDY, WILLIAM A. & MARJORY F.
WALTERS, JOSEPH F.
MATCH LINE TO SHEET 20
MATCH LINE TO SHEET 22
WETHERBEE, BERNARD O. & EARLENE J.
CLOUGH, RICKY & KELLY A.
POND
HOUSE
BARN
WELL
DRIVE PIPE
GRANITE SLOPE EDGING
TBM #7 CHISLED "C" TOP OF STONE HEADWALL EL. 781.34
TBM #8 CHISLED "C" ON HEADWALL EL. 756.55
SCARIFY EXISTING PAVEMENT
BREAKAWAY CABLE TERMINAL
STEEL BEAM GUARDRAIL
REMOVAL AND DISPOSAL OF GUARDRAIL
ADDITIONAL LIMITS AS NEEDED FOR POSSIBLE SOFT ROCK/EARTH EXCAV.
CURVE 9
CURVE 8
MAG. 1986
DATUM
VERTICAL NGVD 1929
HORIZONTAL N/A
CONSTRUCT DRIVE
DRILLING AND BLASTING SOLID ROCK SUBGRADE
DEMOLITION & DISPOSAL OF BUILDING #3 444+00 RT.
PLAN
SCALE: 1" = 50'
SCALE IN FEET
EROSION MATTING
STONE FILL TYPE I
PROFILE
EXISTING GROUND
PVI
STA. 440+25
EL. 759.00
LVC 750.00
E -5.42
K 130
SS0 415
HORIZONTAL
SCALES IN FEET
VERTICAL
GROTON RYEGATE
F 026-1(30)
ROW SHEET 21 OF 24 SHEETS
PLATE 1 SINGLE PLAN - PROFILE
CHARLES SHUNING CO.