POOR ORIGINAL COPY

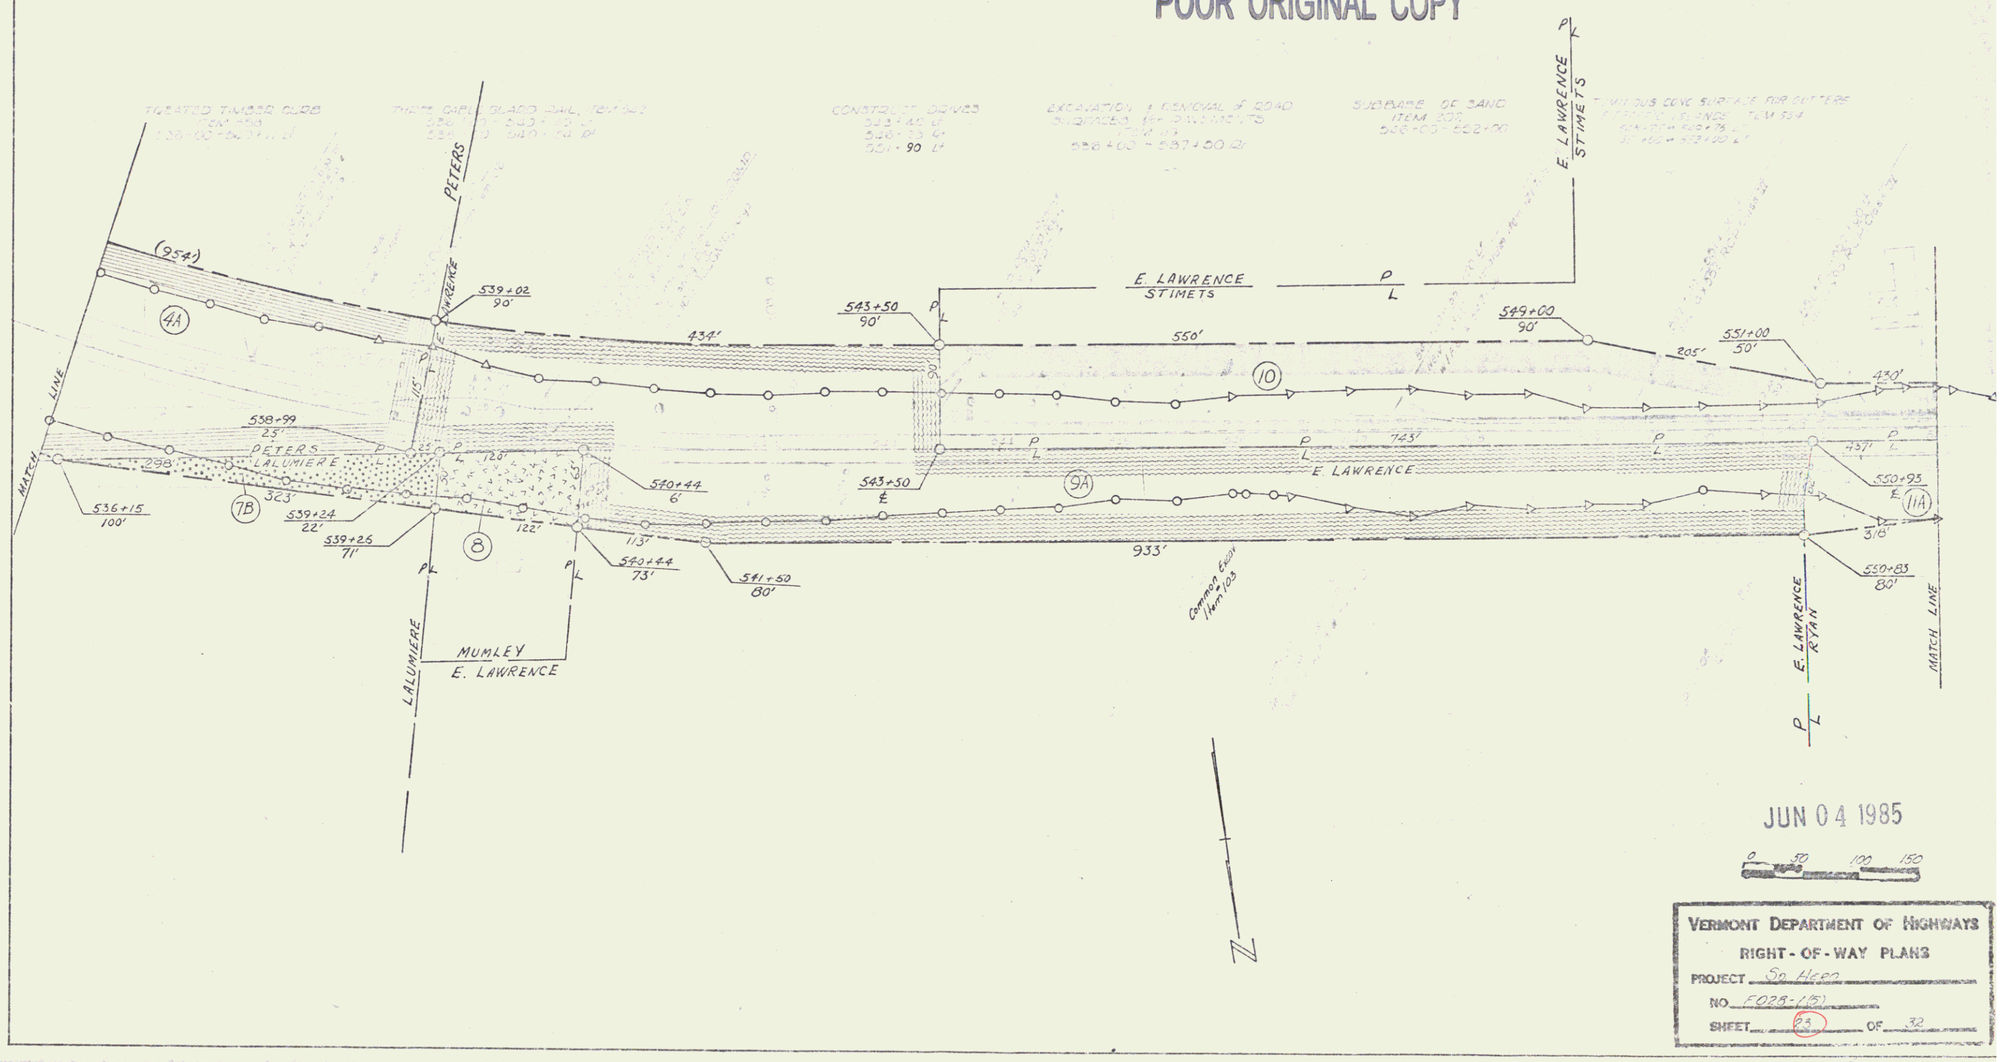

JUN 04 1985

0 50 100 150

VERMONT DEPARTMENT OF HIGHWAYS
RIGHT-OF-WAY PLANS
PROJECT So Hero
NO. F023-1(31)
SHEET 23 OF 32