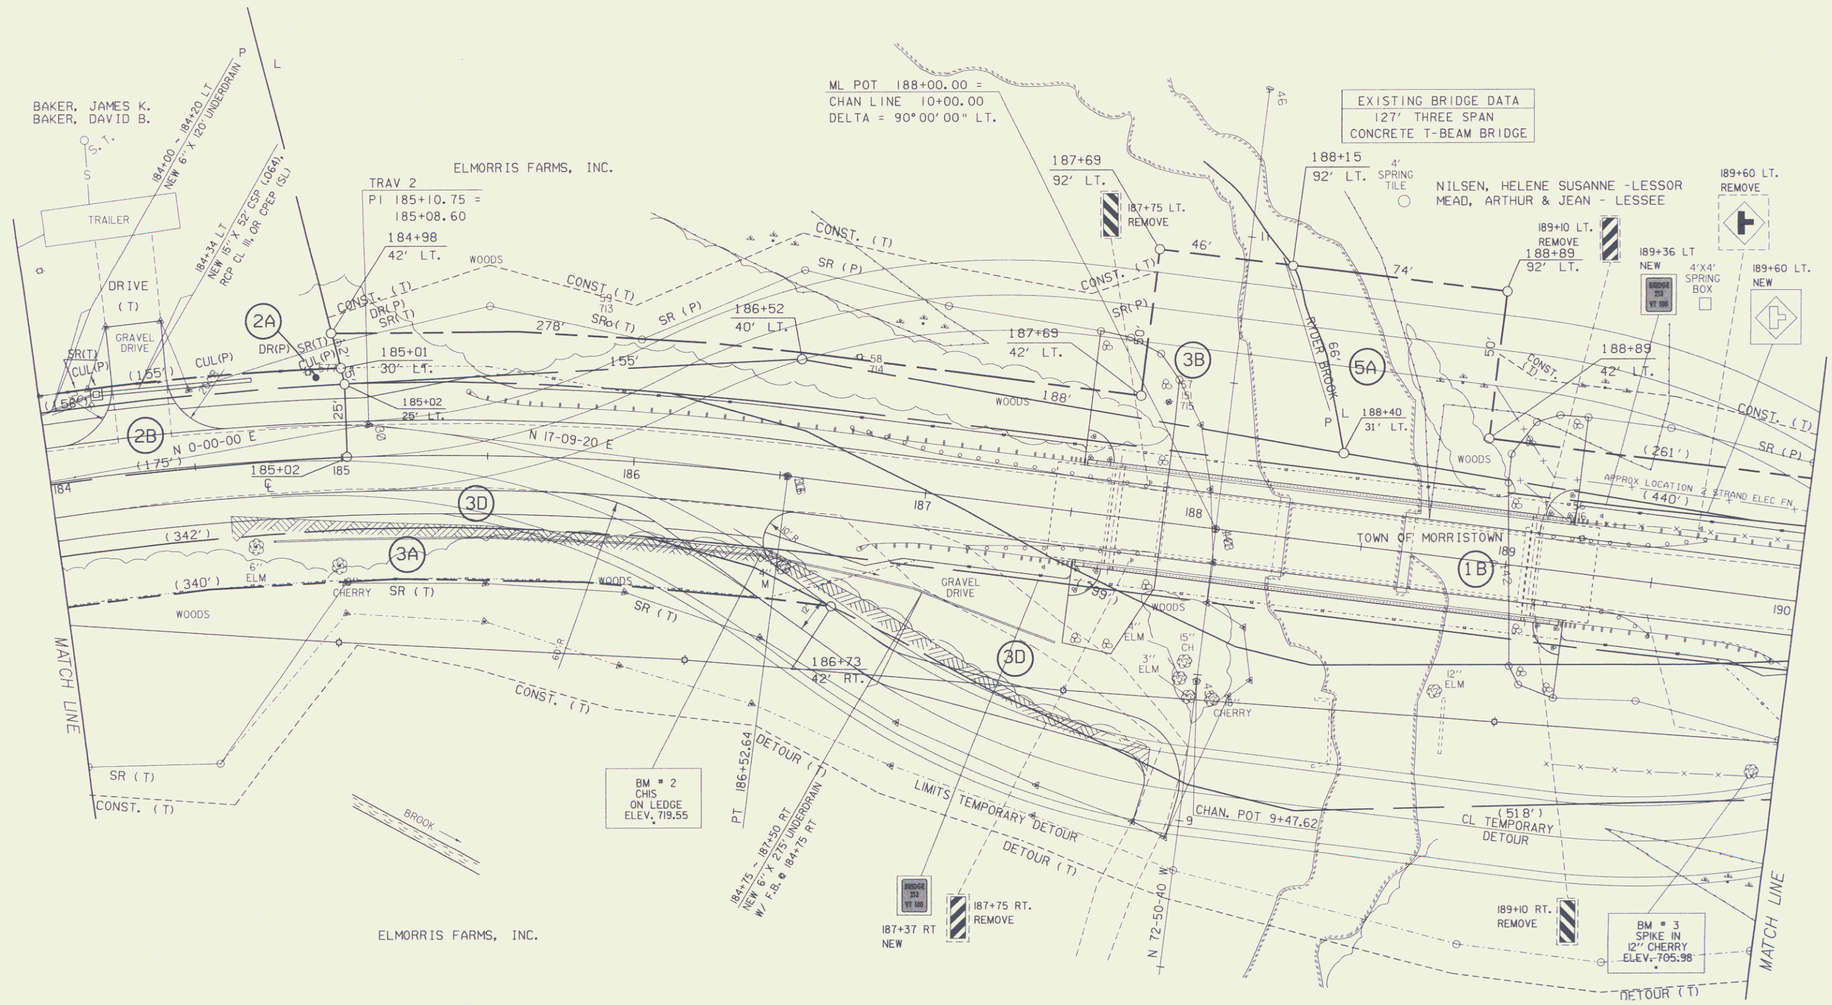
BAKER, JAMES K.
BAKER, DAVID B.
TRAILER
DRIVE (T)
GRAVEL DRIVE
184+00 - 184+20 LT.
NEW 6" X 120' UNDERDRAIN
184+34 LT.
NEW 15" X 52' CSP (.06A)
RCP CL III, OR CPEP (SL)
ELMORRIS FARMS, INC.
TRAV 2
PI 185+10.75 =
185+08.60
184+98
42' LT.
ML POT 188+00.00 =
CHAN LINE 10+00.00
DELTA = 90°00'00" LT.
EXISTING BRIDGE DATA
127' THREE SPAN
CONCRETE T-BEAM BRIDGE
NILSEN, HELENE SUSANNE -LESSOR
MEAD, ARTHUR & JEAN - LESSEE
4' SPRING TILE
4'X4' SPRING BOX
RIDER BROOK
TOWN OF MORRISTOWN
APPROX LOCATION 2 STRAND ELEC FN.
WOODS
CONST. (T)
SR (P)
SR (T)
DR(P)
CUL(P)
SR(T)
N 0-00-00 E
N 17-09-20 E
N 72-50-40 W
MATCH LINE
BROOK
BM # 2
CHIS
ON LEDGE
ELEV. 719.55
PT 186+52.64
184+75 - 187+50 RT
NEW 6" X 275' UNDERDRAIN
W/ F.B. @ 184+75 RT
DETOUR (T)
LIMITS TEMPORARY DETOUR
CHAN. POT 9+47.62
(518')
CL TEMPORARY
DETOUR
187+37 RT
NEW
187+75 RT.
REMOVE
189+10 RT.
REMOVE
BM # 3
SPIKE IN
12" CHERRY
ELEV. 705.98
189+60 LT.
REMOVE
189+36 LT
NEW
189+60 LT.
NEW
187+69
92' LT.
187+75 LT.
REMOVE
189+10 LT.
REMOVE
188+89
92' LT.
188+15
92' LT.
188+89
42' LT.
188+40
31' LT.
187+69
42' LT.
186+52
40' LT.
185+01
30' LT.
185+02
25' LT.
186+73
42' RT.
(342')
(340')
(175')
(155')
(261')
(440')
(95')
(58')
6" ELM
CHERRY
3" ELM
15" CH
12" ELM
DATUM
VERTICAL
HORIZONTAL
FOR R.O.W.
USE ONLY
SURVEYED BY
DRAWN BY
SQUAD LEADER
DESIGN FILE NO.
IPARM FILE
DATE PLOTTED
DATE
MORRISTOWN
BRF 029-1(11)
R. O. W. SHEET 6 OF 7 SHEETS
SHEET 14 OF 76 SHEETS

JUN 01 2004

6