INDEX OF SHEETS

SHEET NO.	DESCRIPTION
1	TITLE PAGE
2-3	TYPICAL SECTIONS (M.L.)
4	TYPICAL SECTIONS (T.R.)
5	ALPHABETICAL
6-23	DETAIL SHEETS
24-33	PLAN AND PROFILES
A - E	CRONOFLEX AERIALS

STATE OF VERMONT
AGENCY OF TRANSPORTATION

POOR ORIGINAL COPY

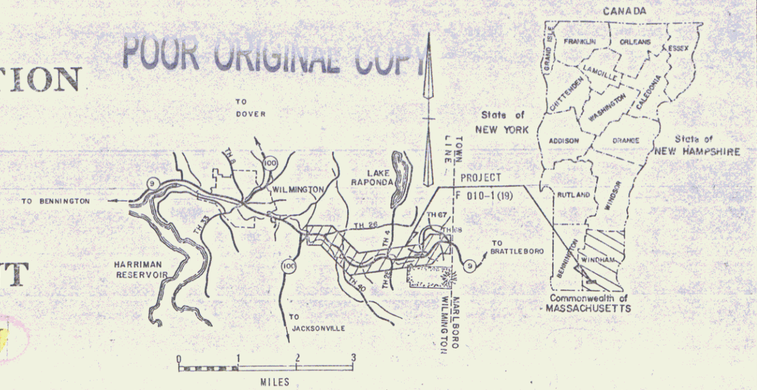

PROPOSED IMPROVEMENT

TOWN OF WILMINGTON

COUNTY OF WINDHAM

VT. ROUTE 9 (FAP)

BEGINNING AT A POINT ON VT. ROUTE 9 APPROXIMATELY 4.400 MILES EASTERLY FROM THE WILMINGTON-SEARSBURG TOWN LINE AND PROCEEDING ALONG VERMONT ROUTE 9 EASTERLY FOR APPROXIMATELY 2.836 MILES

LENGTH OF ROADWAY = 14948.99 FT. = 2.831 MILES
LENGTH OF BRIDGE(S) = 24.80 FT. = 0.005 MILES
LENGTH OF PROJECT = 14973.79 FT. = 2.836 MILES
LENGTH OF R.O.W. = 15404.79 FT. = 2.918 MILES

WORK TO BE PERFORMED ON THIS PROJECT INCLUDES GRADING, DRAINAGE, SUB-BASE AND PAVEMENT GENERALLY ON THE ALIGNMENT OF EXISTING VT. ROUTE 9

R.O.W. PLANS

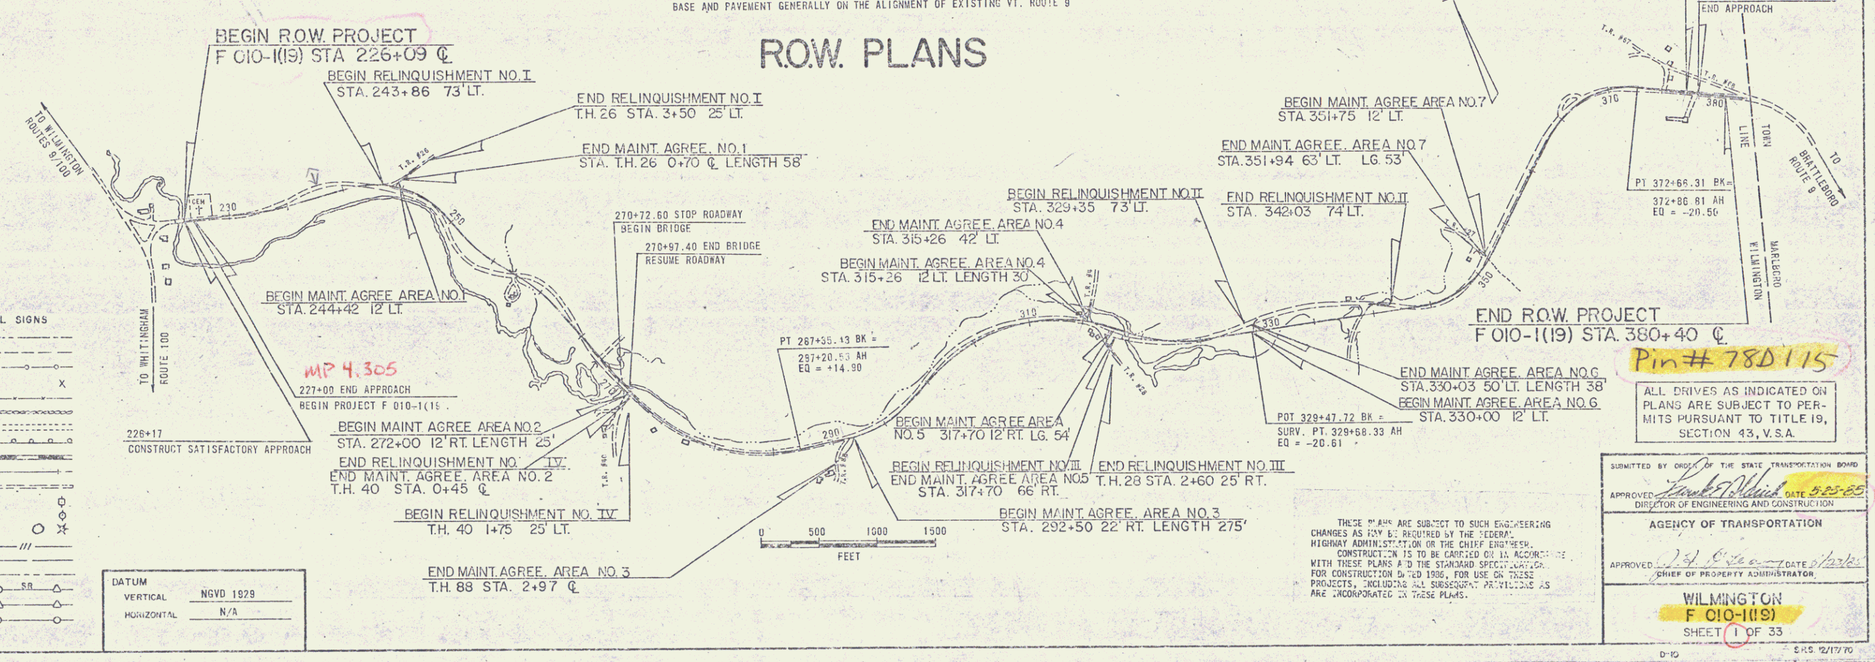

ALL DRIVES AS INDICATED ON PLANS ARE SUBJECT TO PERMITS PURSUANT TO TITLE 19, SECTION 43, V.S.A.

THESE PLANS ARE SUBJECT TO SUCH ENGINEERING CHANGES AS MAY BE REQUIRED BY THE FEDERAL HIGHWAY ADMINISTRATION OR THE CHIEF ENGINEER. CONSTRUCTION IS TO BE CARRIED OUT IN ACCORDANCE WITH THESE PLANS AND THE STANDARD SPECIFICATIONS FOR CONSTRUCTION DATED 1936, FOR USE ON THESE PROJECTS, INCLUDING ALL SUBSEQUENT REVISIONS AS ARE INCORPORATED IN THESE PLANS.

CONVENTIONAL SIGNS

COUNTY LINE
TOWN LINE
LIMITS OF ACCESS
POINT OF ACCESS
FENCE LINE
STONE WALL
TRAVELED WAY
GUARD RAIL
RAILROAD
SURVEY LINE
CULVERT
POWER POLE
TELEPHONE POLE
TREES
CONTROL OF ACCESS
PROPERTY LINE
R.O.W. TAKING LINE
SLOPE RIGHTS
TOP OF CUT
TOE OF SLOPE

DATUM
VERTICAL NGVD 1929
HORIZONTAL N/A

SUBMITTED BY ORDER OF THE STATE TRANSPORTATION BOARD
APPROVED [signature] DATE 8-23-85
DIRECTOR OF ENGINEERING AND CONSTRUCTION

AGENCY OF TRANSPORTATION
APPROVED [signature] DATE 8/26/85
CHIEF OF PROPERTY ADMINISTRATOR

WILMINGTON
F 010-1(19)
SHEET 1 OF 33

D-10 SMS 12/17/70