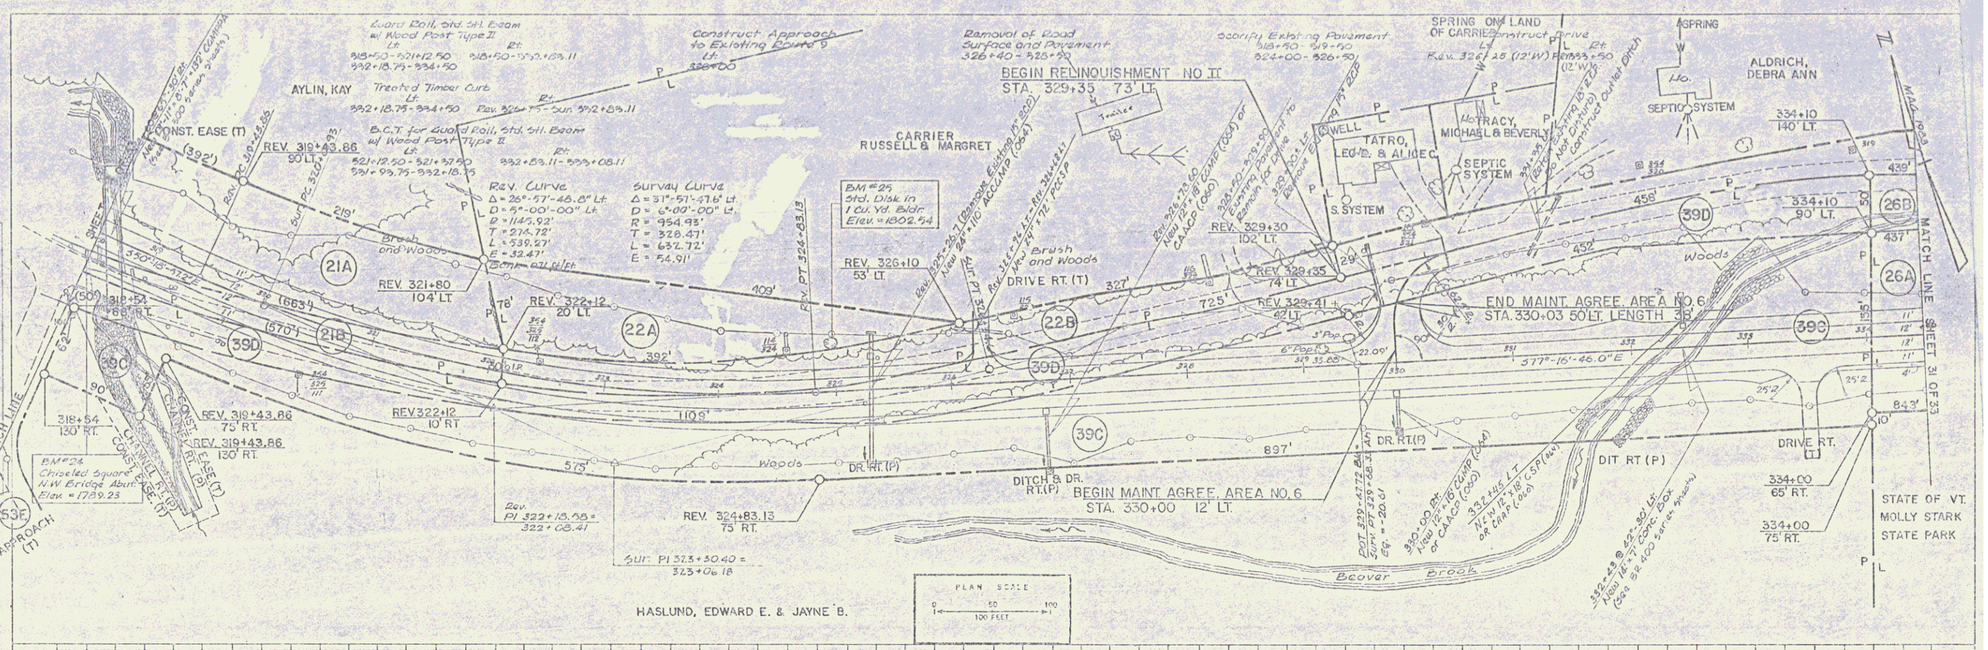

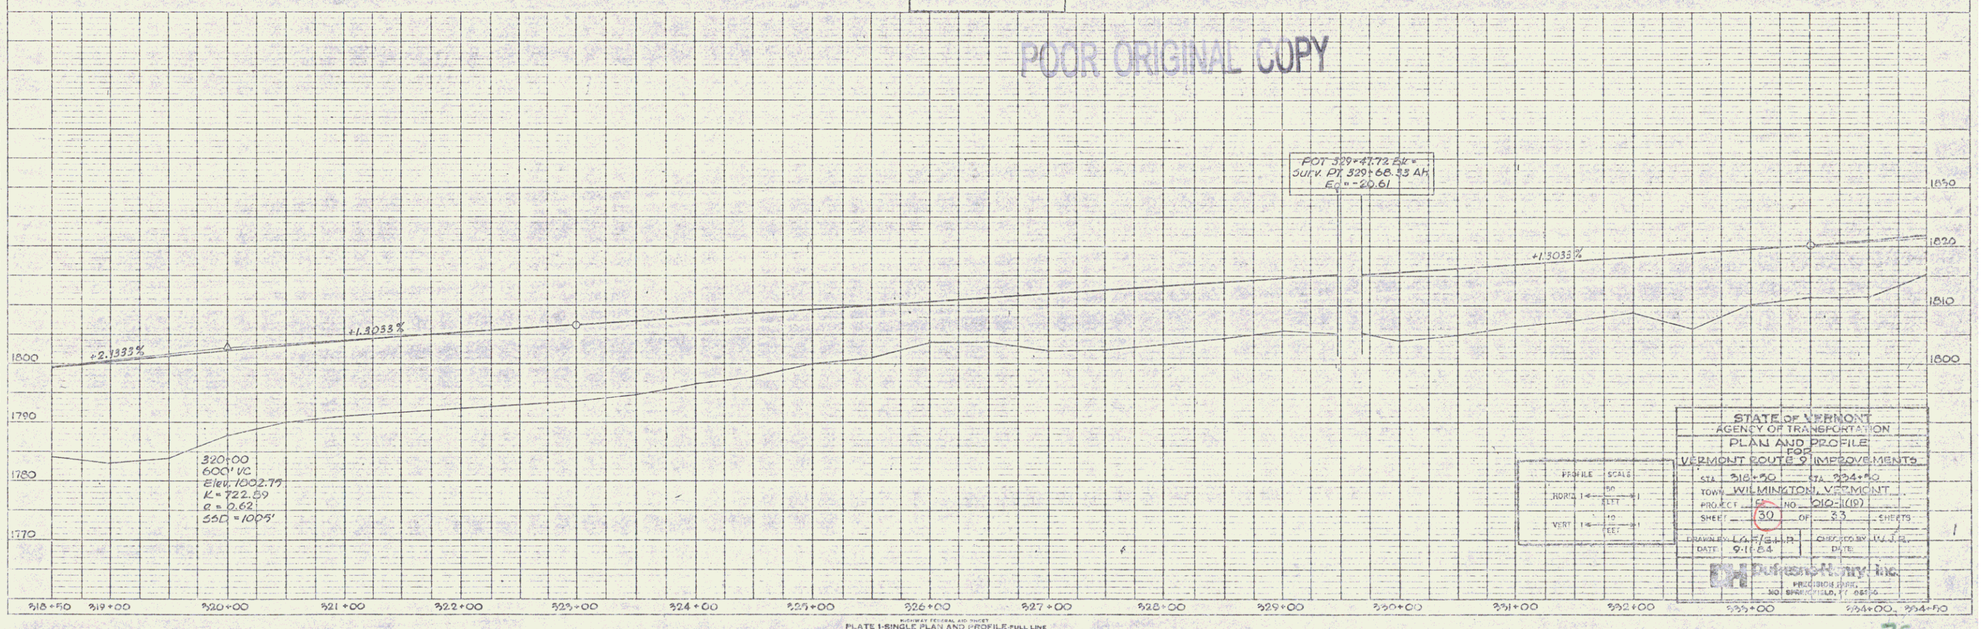

PLATE 1-SINGLE PLAN AND PROFILE FULL LINE

35