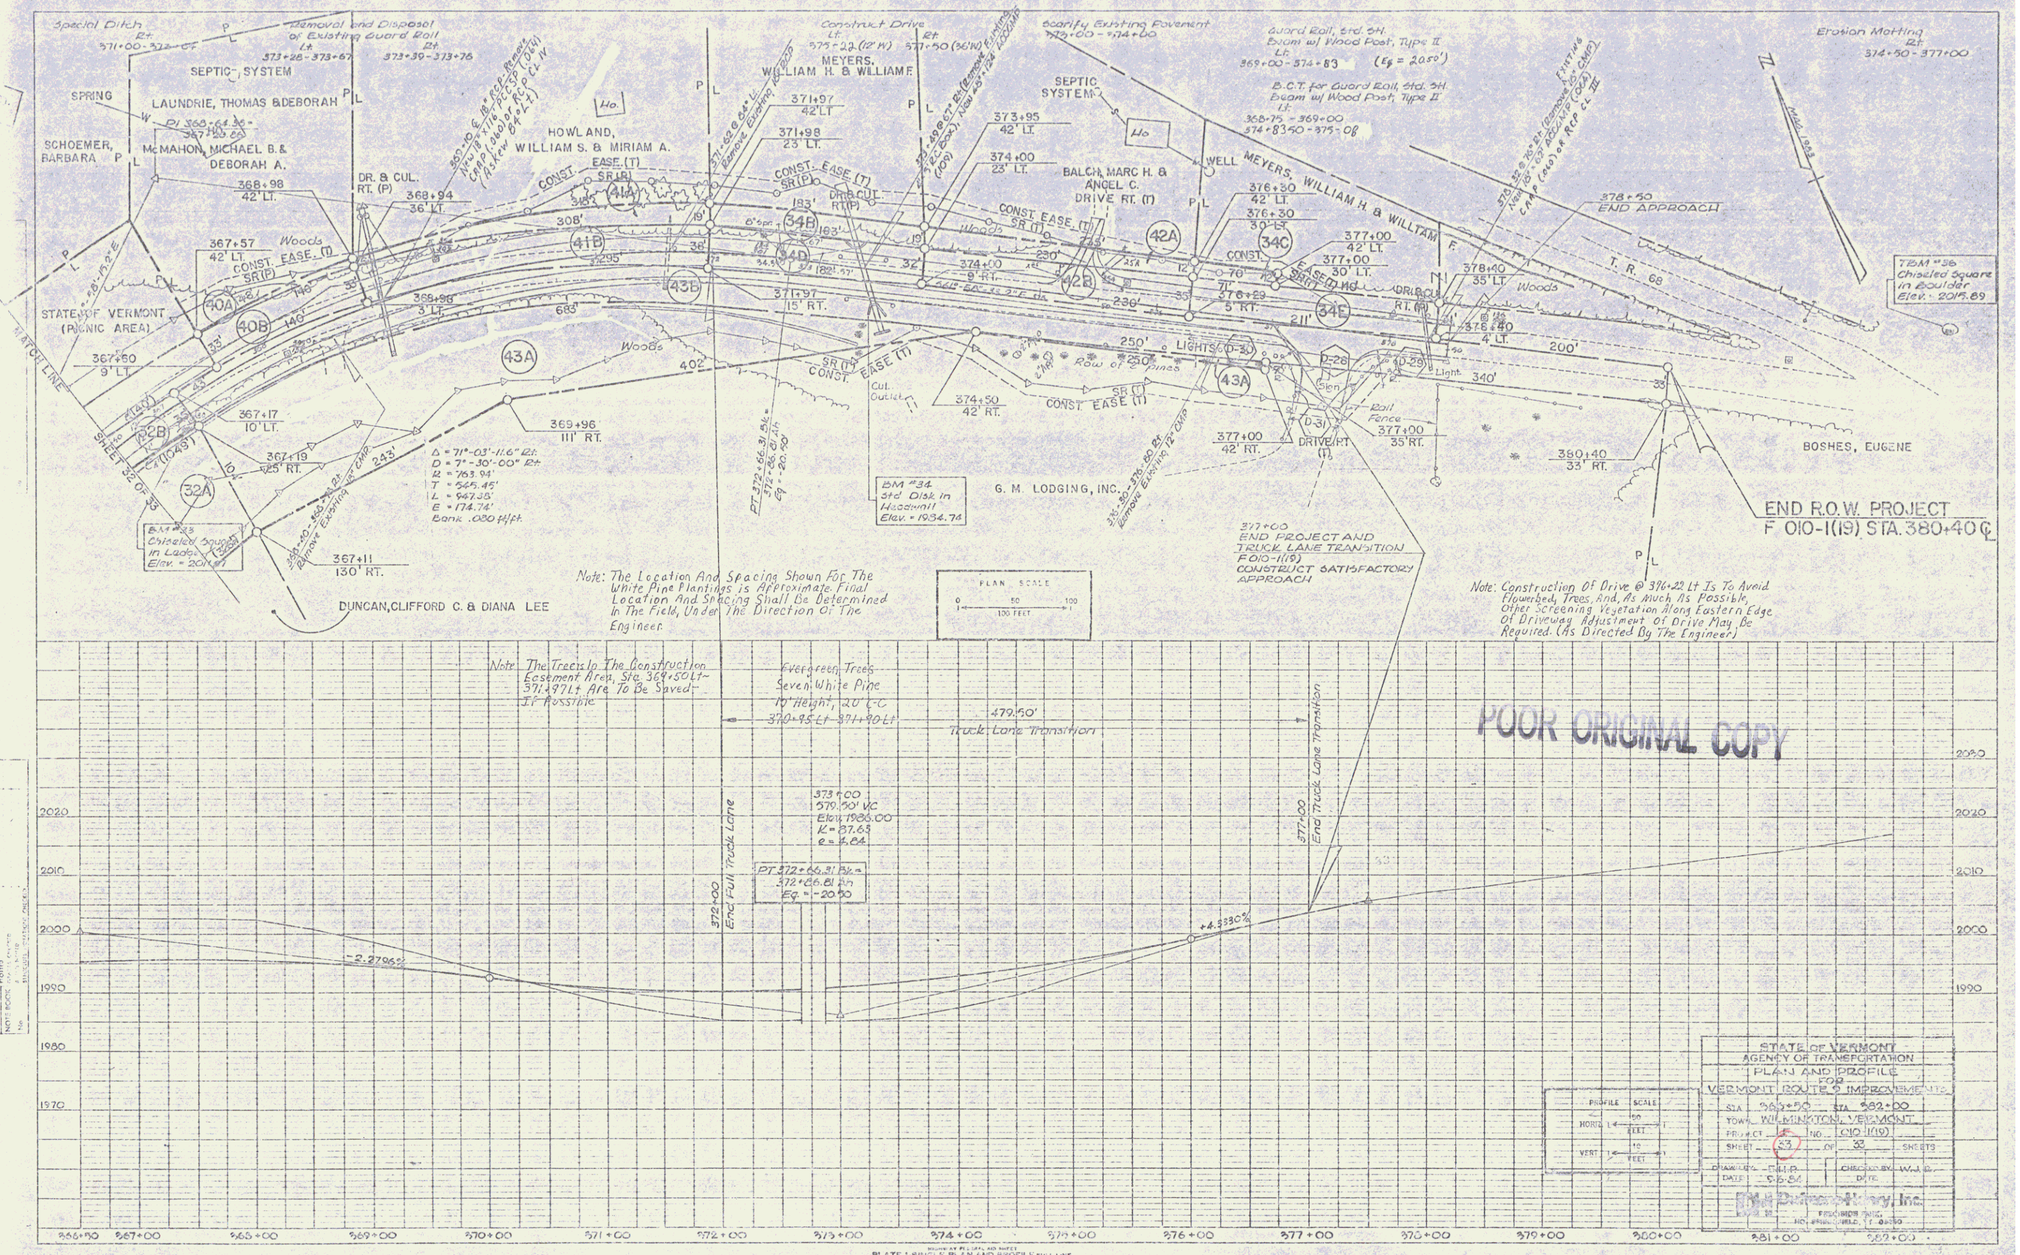
SEPTIC SYSTEM
LAUNDRIE, THOMAS & DEBORAH
SPRING
SCHOEMER, BARBARA
McMAHON, MICHAEL B. & DEBORAH A.
HOWLAND, WILLIAM S. & MIRIAM A.
MEYERS, WILLIAM H. & WILLIAM F.
BALCH, MARC H. & ANGEL C.
WELL MEYERS, WILLIAM H. & WILLIAM F.
STATE OF VERMONT (PICNIC AREA)
DUNCAN, CLIFFORD C. & DIANA LEE
G. M. LODGING, INC.
BOSHES, EUGENE
END R.O.W. PROJECT F 010-1(19) STA. 380+40 ℄
END APPROACH
Woods
Note: The Location And Spacing Shown For The White Pine Plantings is Approximate. Final Location And Spacing Shall Be Determined In The Field, Under The Direction Of The Engineer.
Note: Construction Of Drive @ 376+22 Lt Is To Avoid Flowerbed, Trees, And, As Much As Possible, Other Screening Vegetation Along Eastern Edge Of Driveway. Adjustment Of Drive May Be Required. (As Directed By The Engineer)
Note: The Trees In The Construction Easement Area, Sta. 369+50 Lt - 371+97 Lt Are To Be Saved - If Possible
Evergreen Trees Seven White Pine 10' Height, 20' C-C 370+95 Lt - 371+90 Lt
479.50' Truck Lane Transition
End Full Truck Lane
End Truck Lane Transition
-2.2796%
+4.5330%
POOR ORIGINAL COPY
STATE OF VERMONT
AGENCY OF TRANSPORTATION
PLAN AND PROFILE
FOR
VERMONT ROUTE 9 IMPROVEMENTS
STA. 363+50 — STA. 382+00
TOWN WILMINGTON, VERMONT
PROJECT F NO. 010-1(19)
SHEET 33 OF 33 SHEETS
DRAWN BY T.H.P.
CHECKED BY W.J.G.
DATE 5-6-84
DATE
PLATE 1-SINGLE PLAN AND PROFILE-FULL LINE

41