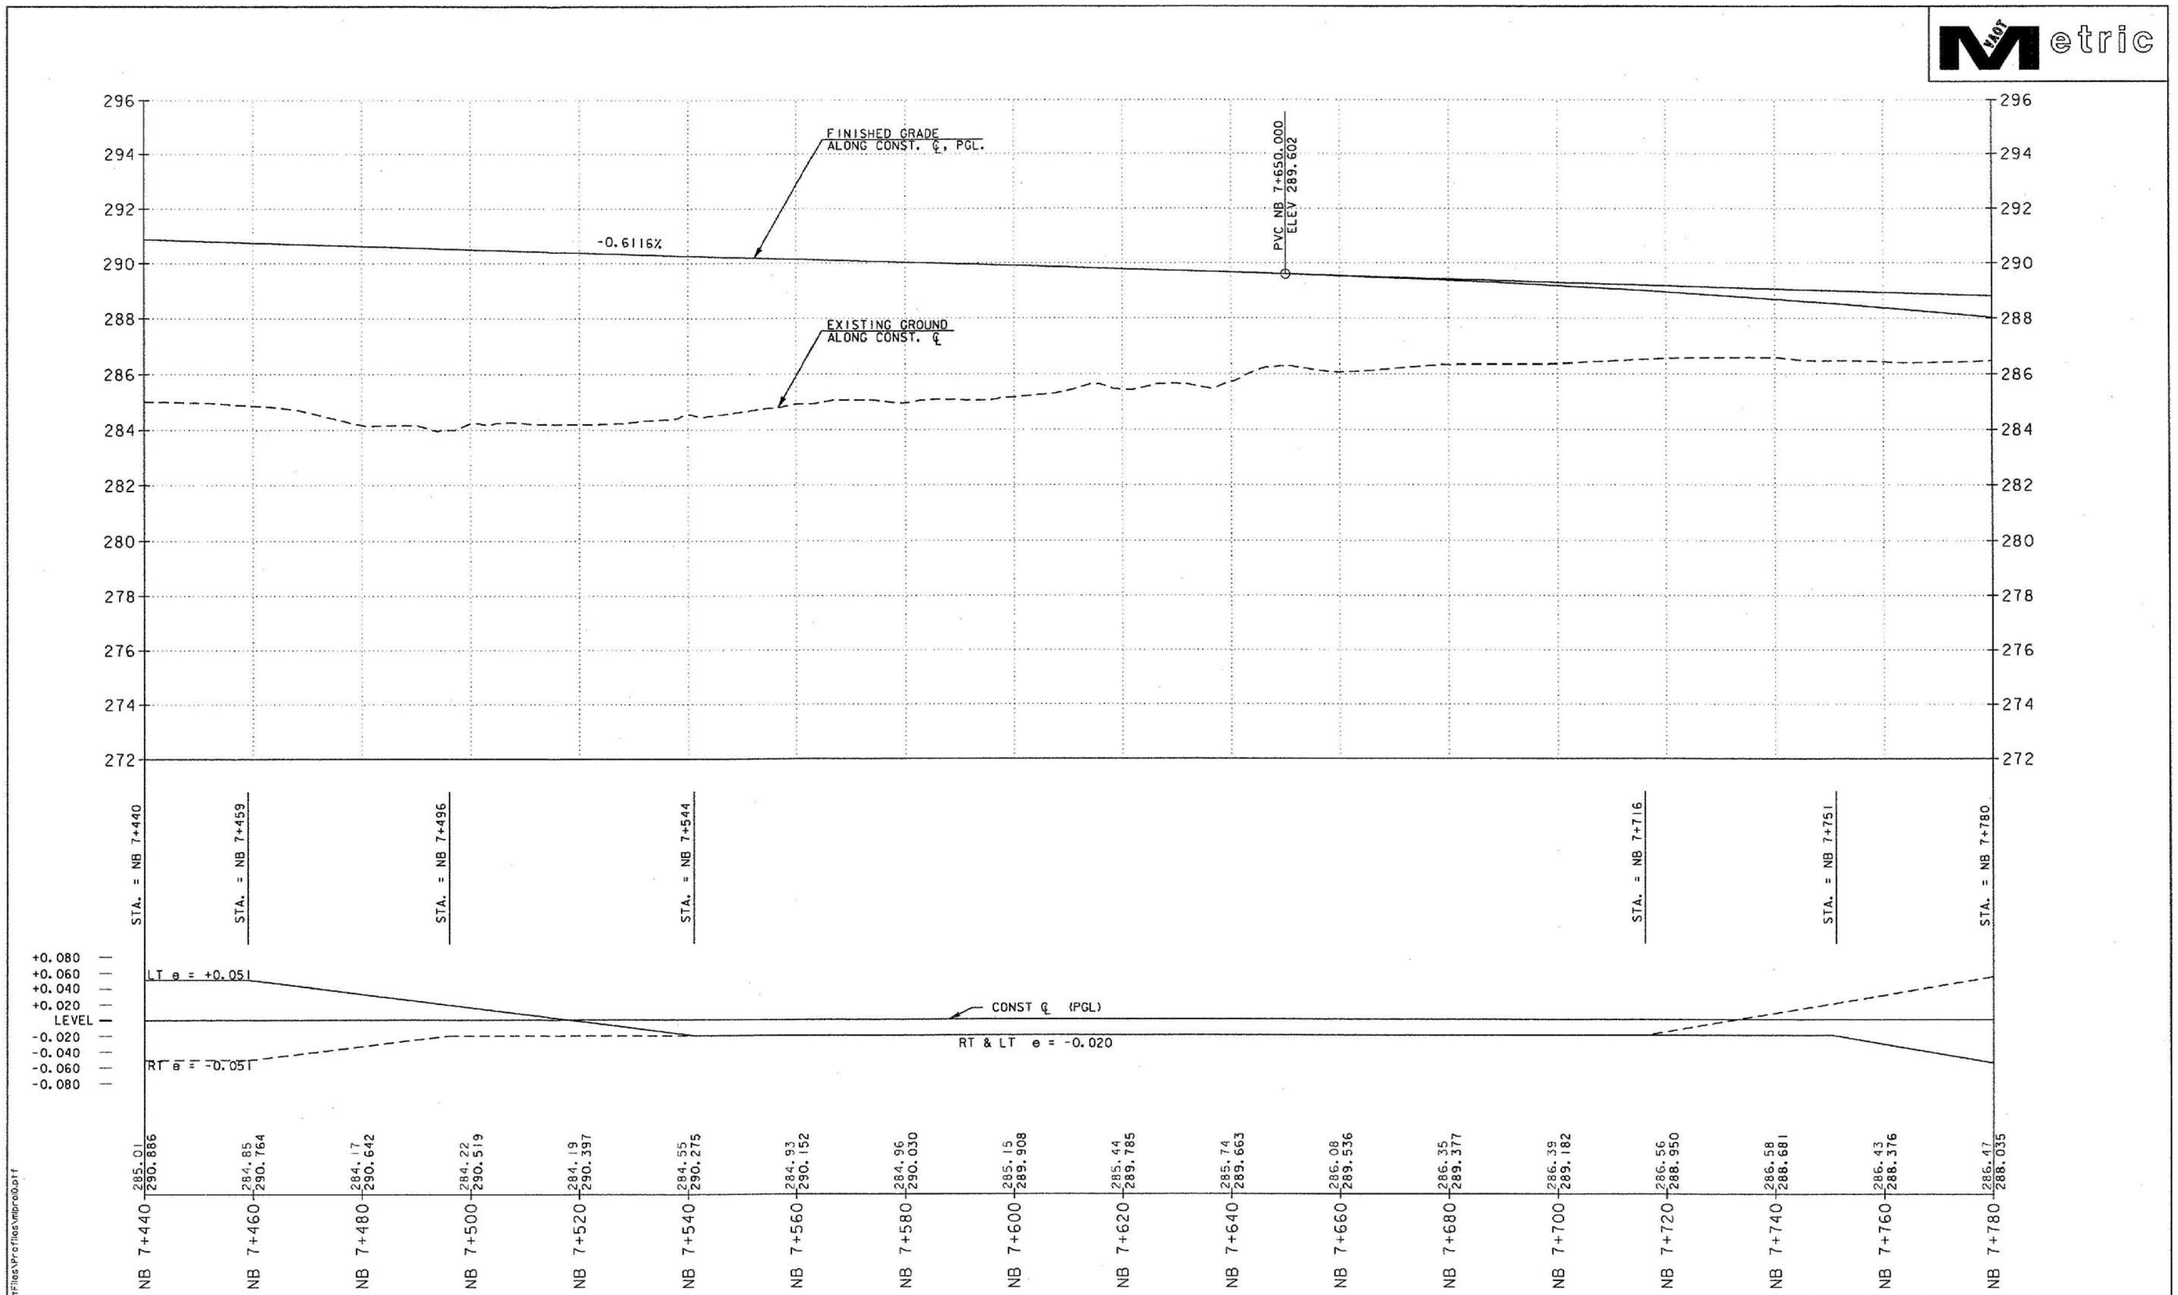

VERMONT AGENCY OF TRANSPORTATION

Dufresne-Henry

PROJECT NAME: BENNINGTON
PROJECT NUMBER: NH F019-1(5)

FILE NAME: ...\mlpro10.ptf
DESIGN SUPERVISOR: GREG EDWARDS
DESIGNED BY: BJM/MARC FOISY
NORTHBOUND - PR-6

PLOT DATE: 05/27/2003
DRAWN BY: DUFRESNE-HENRY
CHECKED BY: GARY SANTY
SHEET 35 OF 112

K:\5380020 (Bonn)\Highway\PlotFiles\Profiles\mlpro10.ptf