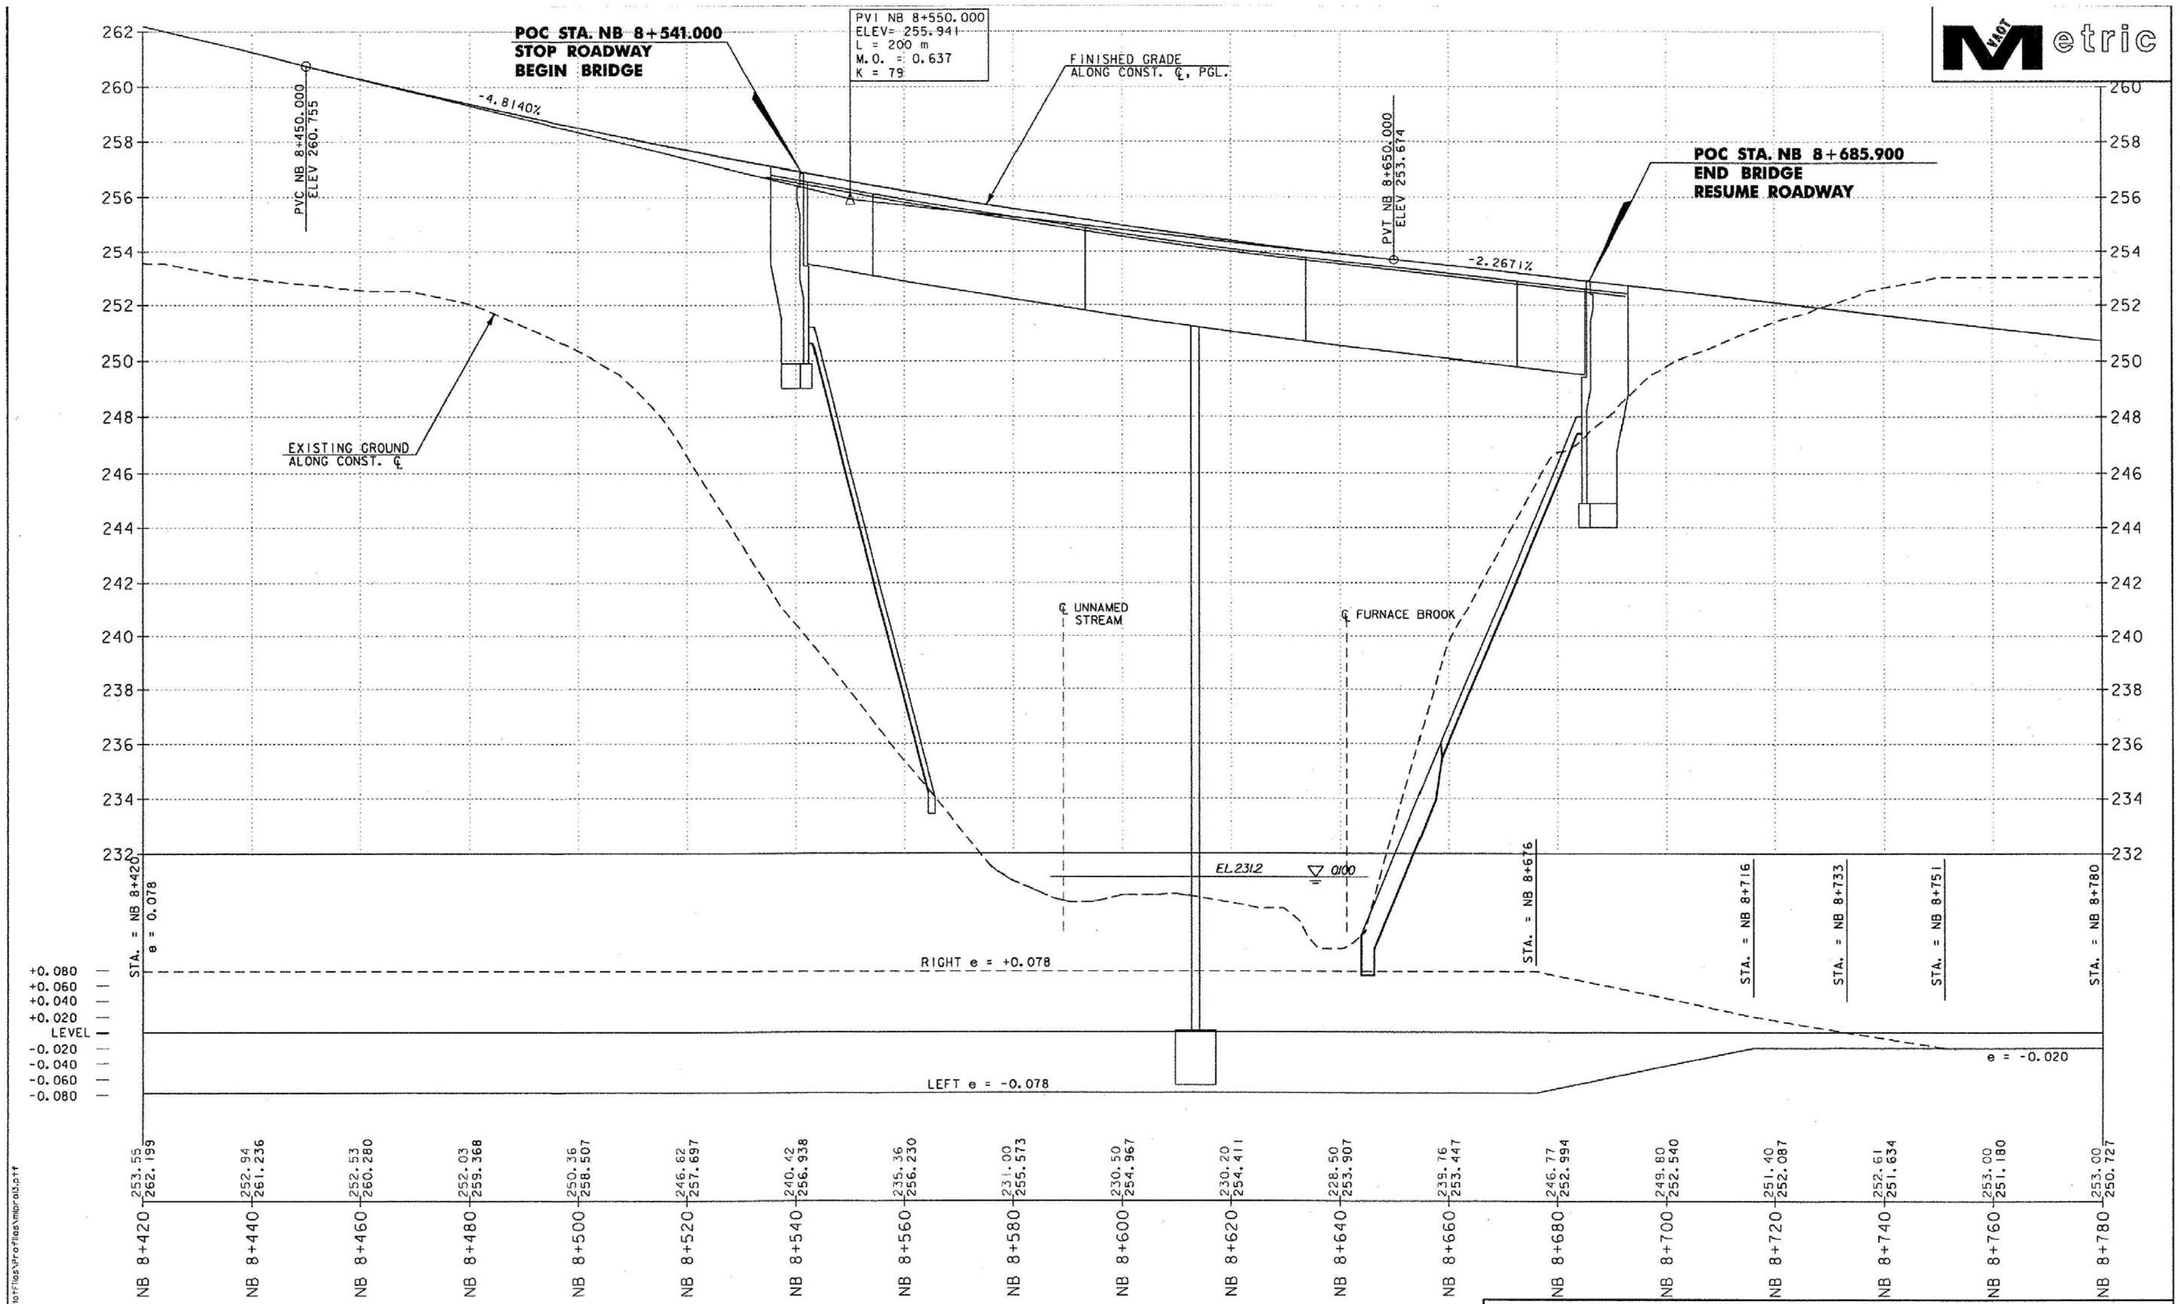

VERMONT AGENCY OF TRANSPORTATION

Dufresne-Henry

PROJECT NAME: BENNINGTON
PROJECT NUMBER: NH F019-1(5)

FILE NAME: ...\mlpro13.ptf
DESIGN SUPERVISOR: GREG EDWARDS
DESIGNED BY: BJM/MARC FOISY
NORTHBOUND – PR-9

PLOT DATE: 05/27/2003
DRAWN BY: DUFRESNE-HENRY
CHECKED BY: GARY SANTY
SHEET 38 OF 112