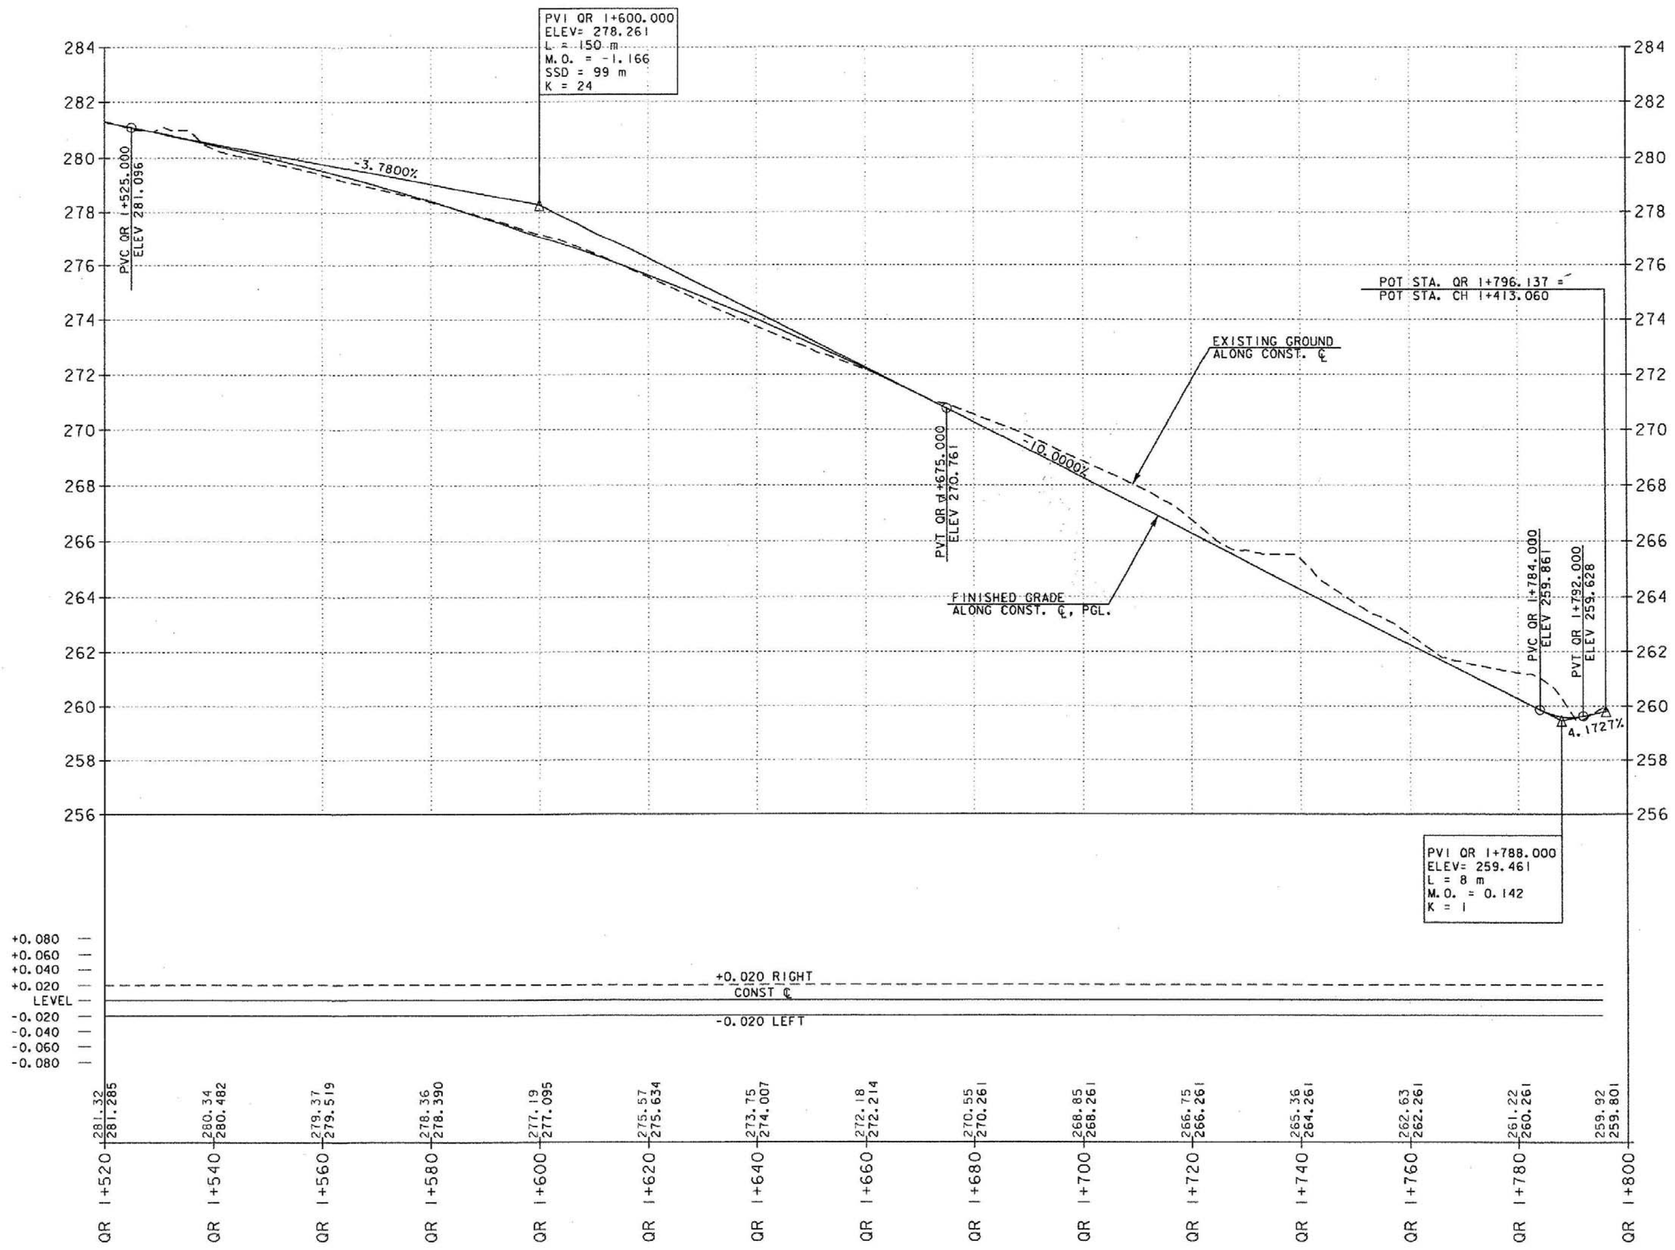


**VERMONT AGENCY OF TRANSPORTATION**

Dufresne-Henry

PROJECT NAME: BENNINGTON
PROJECT NUMBER: NH F019-1(5)

FILE NAME: ...\Quarry.ptf
DESIGN SUPERVISOR: GREG EDWARDS
DESIGNED BY: BJM/MARC FOISY
**QUARRY DRIVE - PR-65**

PLOT DATE: 05/27/2003
DRAWN BY: DUFRESNE-HENRY
CHECKED BY: GARY SANTY
SHEET 53 OF 112

K:\E80020 (Bennington)\Highway\Profiles\Profiles\Quarry.ptf