Research Drawer Set

RIGHT-OF-WAY DIVISION
TOWN FILE
PERPETUAL
Town of Danville US RTE #2
(To Be Returned To R.O.W. Division)

R.O.W. PLANS

STATE OF VERMONT
AGENCY OF TRANSPORTATION

PROPOSED IMPROVEMENT
TOWN OF DANVILLE
COUNTY OF CALEDONIA
U.S. ROUTE 2 (FAP)

BEGINNING AT A POINT ON U.S. 2 APPROXIMATELY 4.766 MILES EASTERLY OF THE CABOT-DANVILLE TOWN LINE AND EXTENDING EASTERLY 1.673 MILES.

LENGTH OF ROADWAY	8831.26 FEET =	1.673 MILES
LENGTH OF BRIDGE	0.00 FEET =	0.000 MILES
LENGTH OF PROJECT	8831.26 FEET =	1.673 MILES
LENGTH OF R.O.W. PROJ.	8921.91 FEET =	1.690 MILES

WORK TO BE PERFORMED UNDER THIS PROJECT INCLUDES GRADING, DRAINAGE, SUBBASE AND PAVEMENT FOR A U.S. HIGHWAY ON RELOCATION.

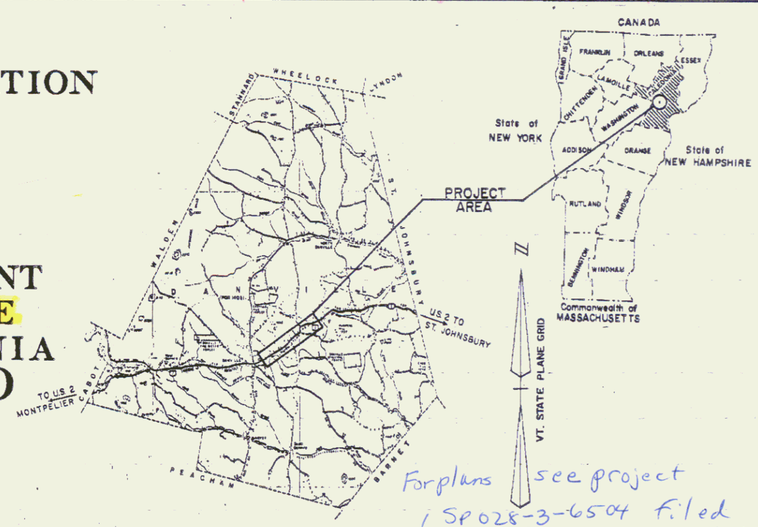

For plans see project SP028-3-6504 filed with Danville Town Highway

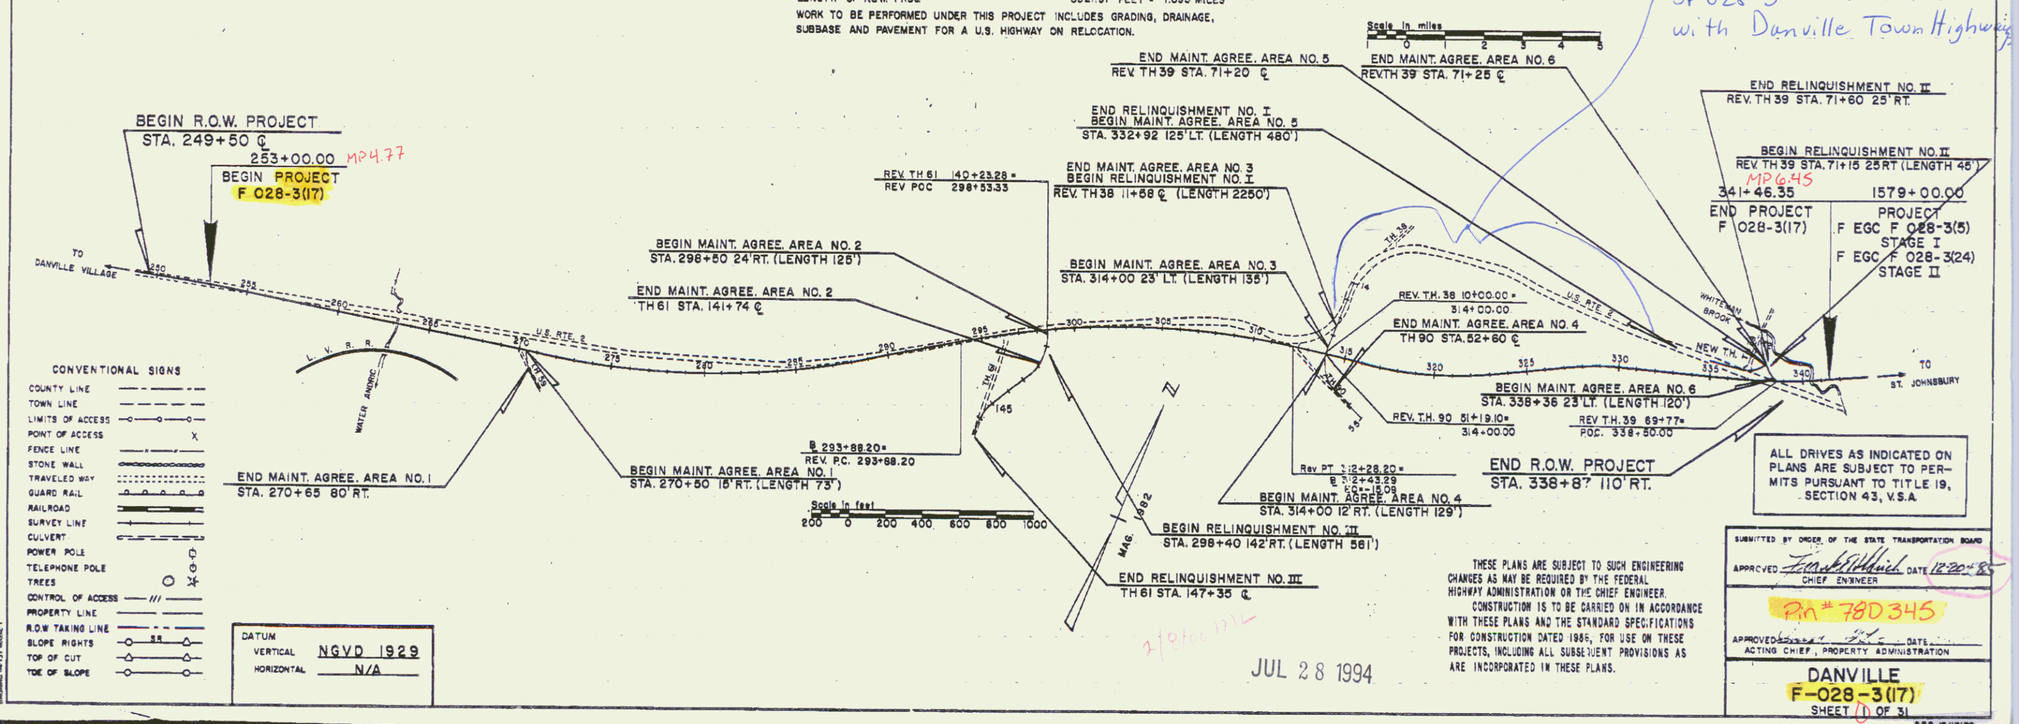

ALL DRIVES AS INDICATED ON PLANS ARE SUBJECT TO PERMITS PURSUANT TO TITLE 19, SECTION 43, V.S.A.

THESE PLANS ARE SUBJECT TO SUCH ENGINEERING CHANGES AS MAY BE REQUIRED BY THE FEDERAL HIGHWAY ADMINISTRATION OR THE CHIEF ENGINEER. CONSTRUCTION IS TO BE CARRIED ON IN ACCORDANCE WITH THESE PLANS AND THE STANDARD SPECIFICATIONS FOR CONSTRUCTION DATED 1986, FOR USE ON THESE PROJECTS, INCLUDING ALL SUBSEQUENT PROVISIONS AS ARE INCORPORATED IN THESE PLANS.

CONVENTIONAL SIGNS
- COUNTY LINE
- TOWN LINE
- LIMITS OF ACCESS
- POINT OF ACCESS
- FENCE LINE
- STONE WALL
- TRAVELED WAY
- GUARD RAIL
- RAILROAD
- SURVEY LINE
- CULVERT
- POWER POLE
- TELEPHONE POLE
- TREES
- CONTROL OF ACCESS
- PROPERTY LINE
- R.O.W. TAKING LINE
- SLOPE RIGHTS
- TOP OF CUT
- TOE OF SLOPE

DATUM
VERTICAL NGVD 1929
HORIZONTAL N/A

JUL 28 1994

SUBMITTED BY ORDER OF THE STATE TRANSPORTATION BOARD
APPROVED Frank St. Louis DATE 12-20-85
CHIEF ENGINEER

P.M. # 78D.345

APPROVED DATE
ACTING CHIEF, PROPERTY ADMINISTRATION

DANVILLE
F-028-3(17)
SHEET 1 OF 31

D-10 S.R.S. 12/17/70