VT 107 PROFILE (RIVER STREET)

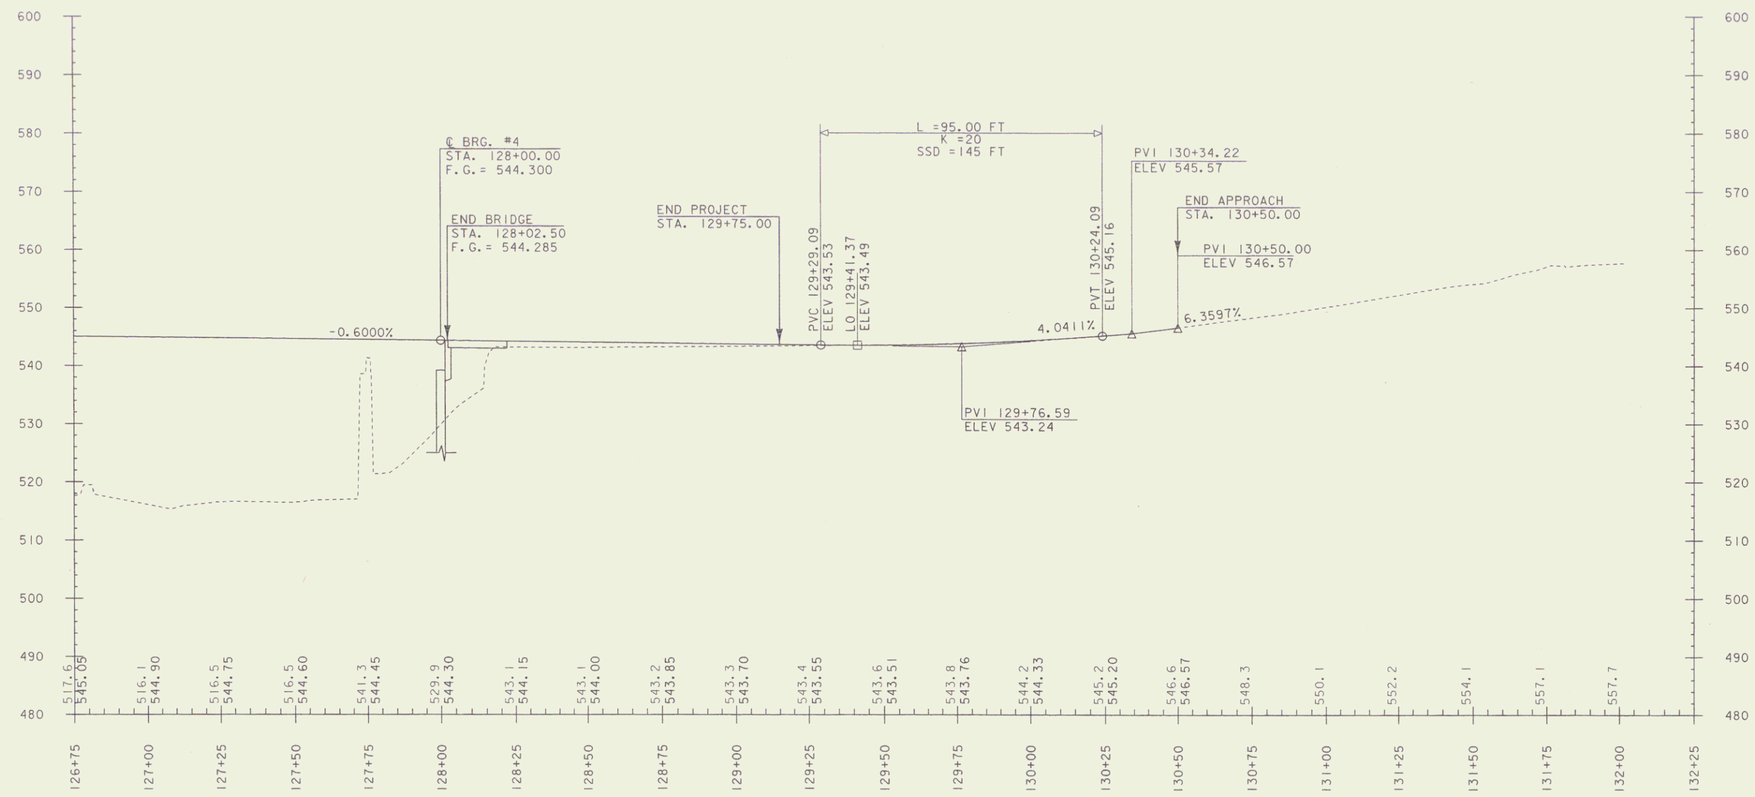

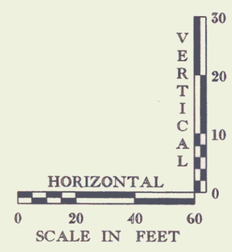

NOTE:
ELEVATIONS SHOWN TO THE TENTH ARE EXISTING GROUND
ELEVATIONS SHOWN TO THE HUNDREDTH ARE FINISH GRADE

VT 107 PROFILE SHEET 2

PROJECT NAME: BETHEL
PROJECT NUMBER: BRF 022-1(14)

FILE NAME: 78f161\STR\sf161xs.dgn
PROJECT LEADER: M. EVANS-MONGEON
DESIGNED BY: S. SCRIBNER

PLOT DATE: 10-FEB-2010
DRAWN BY: G. ROKES
CHECKED BY: S. SCRIBNER
R.O.W. SHEET 4 OF 27 SHEETS