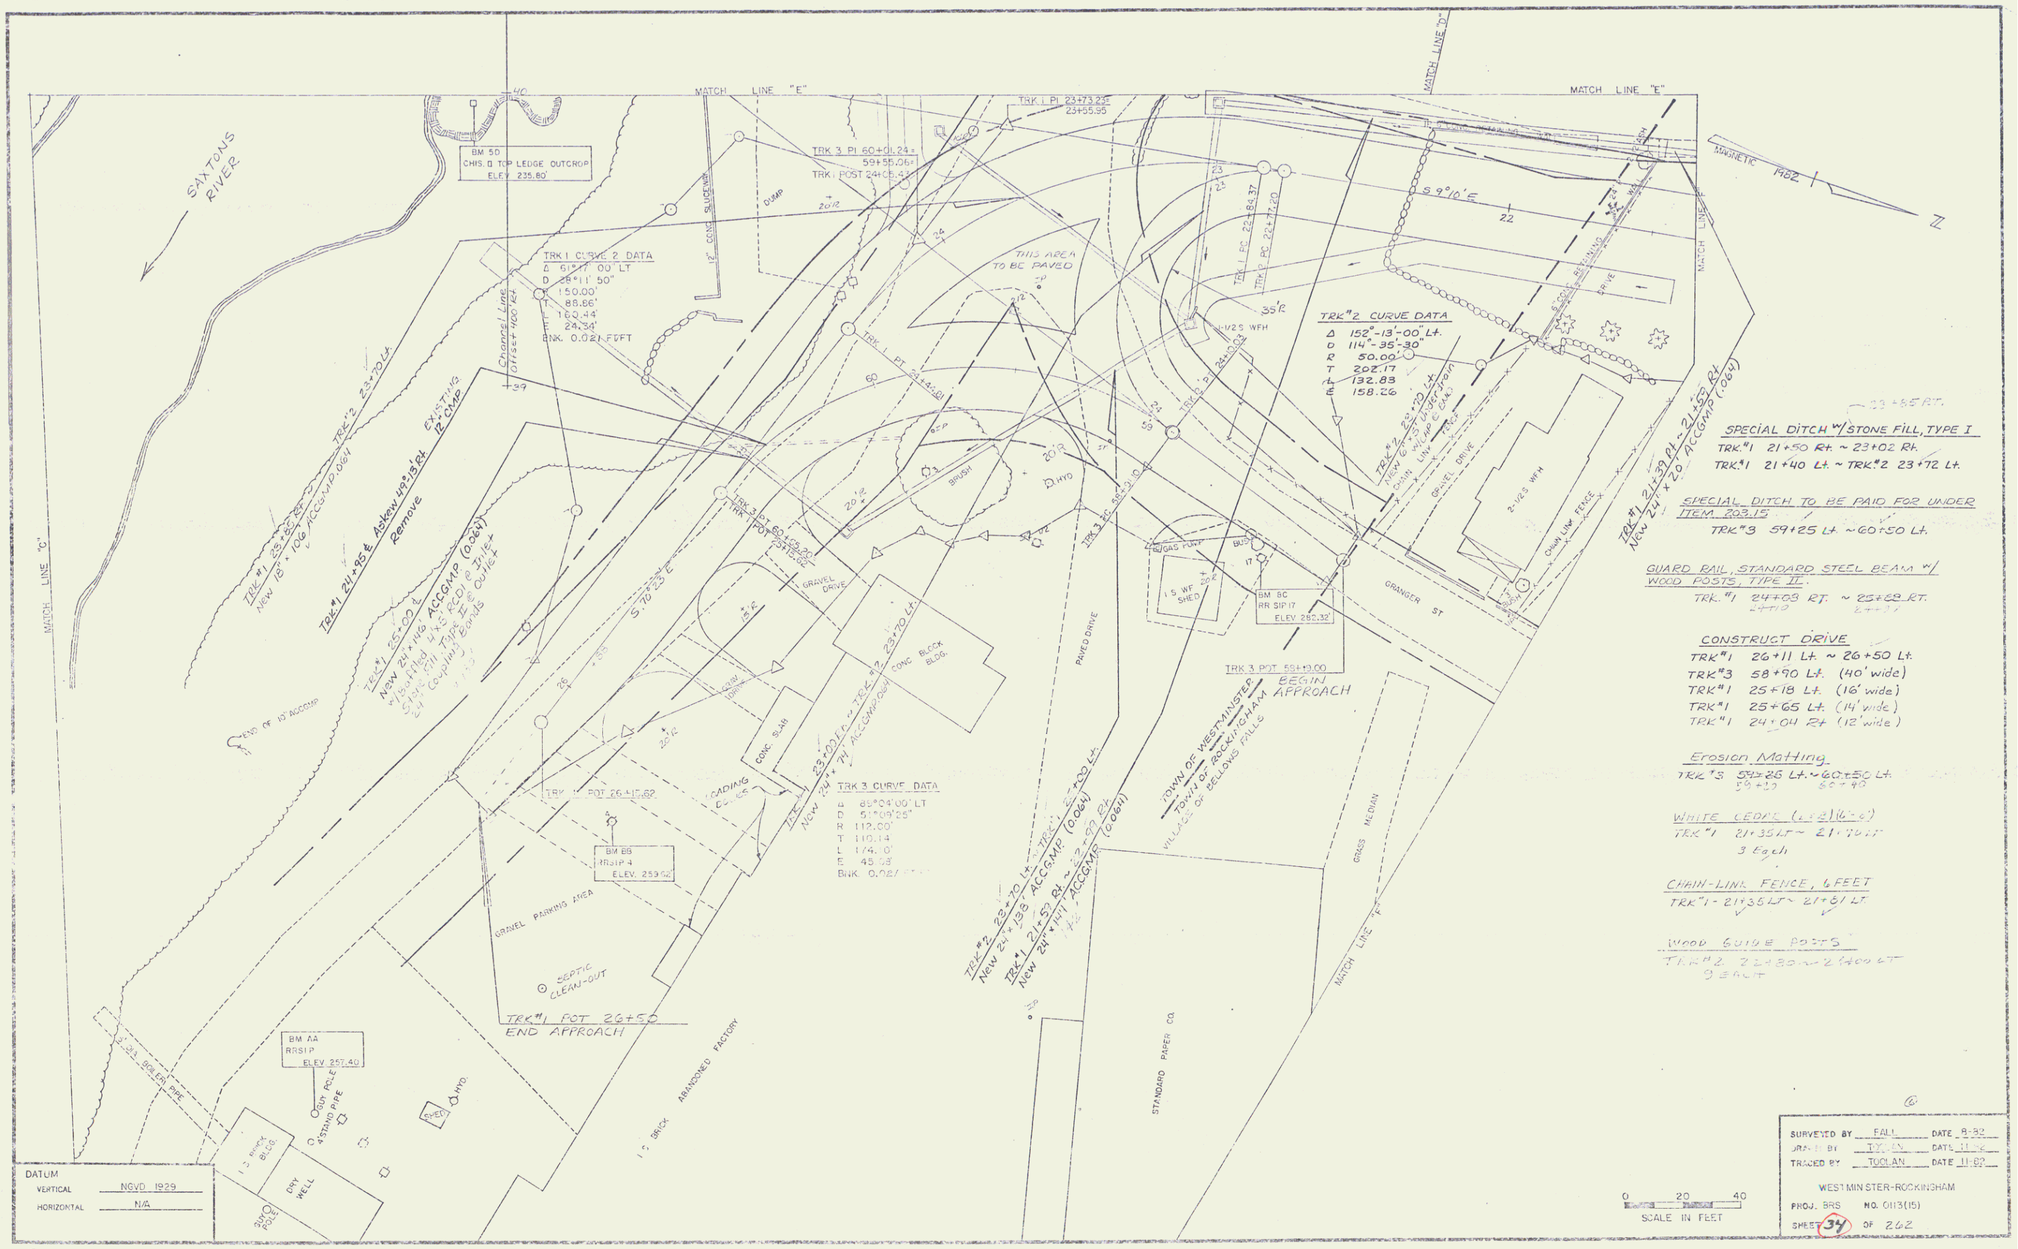
SAXTONS RIVER
MATCH LINE "E"
MATCH LINE "D"
MATCH LINE "C"
MATCH LINE "F"
MAGNETIC 1982
N
BM 5D
CHIS. □ TOP LEDGE OUTCROP
ELEV. 235.80'
TRK 1 CURVE 2 DATA
Δ 61°-17' 00" LT
D 25°-11' 50"
R 150.00'
T 88.66'
L 160.44'
E 24.34'
BNK. 0.021 FOOT
TRK 3 PI 60+01.24±
59+55.06±
TRK 1 POST 24+06.43
TRK 1 PI 23+73.22±
23+55.55
THIS AREA TO BE PAVED
TRK 2 CURVE DATA
Δ 152°-13'-00" LT.
D 114°-35'-30"
R 50.00'
T 202.17
L 132.83
E 158.26
TRK 3 CURVE DATA
Δ 85°-04'-00" LT
D 51°-09'-25"
R 112.00'
T 110.14
L 174.10'
E 45.78
BNK 0.021 FOOT
TRK 1 POT 26+50
END APPROACH
TRK 3 POT 59+93.00
BEGIN APPROACH
TRK 1 POT 26+15.62
TRK 3 POT 60+15.20
TRK 1 POT 24+03.02
BM BB
RRSIP 4
ELEV. 259.62
BM AA
RRSIP
ELEV. 257.40
BM BC
RR SIP 17
ELEV. 262.32
GRAVEL PARKING AREA
SEPTIC CLEAN-OUT
1½ BRICK ABANDONED FACTORY
1½ BRICK BLDG.
DRY WELL
SUN POLE
IRON POLE
4 STAND PIPE
2" WATER PIPE
1½ WF SHED
GAS PUMP
BUS
CONC. BLOCK BLDG.
CONC. SLAB
PAVED DRIVE
GRAVEL DRIVE
GRANGER ST
TOWN OF WESTMINSTER
TOWN OF ROCKINGHAM
VILLAGE OF BELLOWS FALLS
STANDARD PAPER CO.
GRASS MEDIAN
CHAIN LINK FENCE
2-1½ WFH
1-1½ WFH
S 9°10' E
S 70°23' E
TRK #1 21+39 Rt. ~ 21+55 Rt.
New 24" x 20' ACCGMP (.064)
TRK #1 21+59 Rt. Askew upstream
Remove
TRK #1 25+00 Rt.
New 24" x 140' ACCGMP (0.064)
TRK #2 23+70 Lt.
New 24" x 100' ACCGMP (0.064)
TRK #2 23+70 Lt.
New 24" x 100' ACCGMP (0.064)
TRK #1 21+57 Rt. ~ 23+07 Rt.
New 24" x 140' ACCGMP (0.064)
TRK #2 22+70 Lt. ~ TRK #1 21+70 Lt.
New 24" x 138' ACCGMP (0.064)
TRK #2 23+70 Lt.
New 24" x 70' ACCGMP (0.064)
TRK #1 23+70 Lt.
New 24" x 70' ACCGMP (0.064)
TRK #2 22+70 Lt.
New 24" x 138' ACCGMP (0.064)
TRK #1 21+39 Rt. ~ 21+55 Rt.
New 24" x 20' ACCGMP (.064)
23+65 RT.
SPECIAL DITCH w/ STONE FILL, TYPE I
TRK #1 21+50 Rt. ~ 23+02 Rt.
TRK #1 21+40 Lt. ~ TRK #2 23+72 Lt.
SPECIAL DITCH TO BE PAID FOR UNDER ITEM 203.15
TRK #3 59+25 Lt. ~ 60+50 Lt.
GUARD RAIL STANDARD STEEL BEAM w/ WOOD POSTS, TYPE II
TRK #1 24+03 RT. ~ 25+68 RT.
CONSTRUCT DRIVE
TRK #1 26+11 Lt. ~ 26+50 Lt.
TRK #3 58+90 Lt. (40' wide)
TRK #1 25+18 Lt. (16' wide)
TRK #1 25+65 Lt. (14' wide)
TRK #1 24+04 Rt (12' wide)
Erosion Matting
TRK #3 59+25 Lt. ~ 60+50 Lt.
WHITE LEDGE (1½"x2")(16'-6")
TRK #1 21+35 Lt. ~ 21+70 Lt.
3 Each
CHAIN-LINK FENCE, 6 FEET
TRK #1 - 21+35 Lt. ~ 21+61 Lt.
WOOD GUIDE POSTS
TRK #2 22+30 ~ 22+60 Lt
9 EACH
DATUM
VERTICAL NGVD 1929
HORIZONTAL N/A
0 20 40
SCALE IN FEET
SURVEYED BY FALL DATE 8-82
DRAWN BY TYLER DATE 11-82
TRACED BY TOOLAN DATE 11-82
WESTMINSTER-ROCKINGHAM
PROJ. BRS NO. 0113(15)
SHEET 34 OF 262

35