F.L.H.	DATE PLOTTED	
NOTE BOOK	DATE CHECKED	
NO.	DATE CHECKED BY OTHERS	

DATUM
VERTICAL _____
HORIZONTAL _____

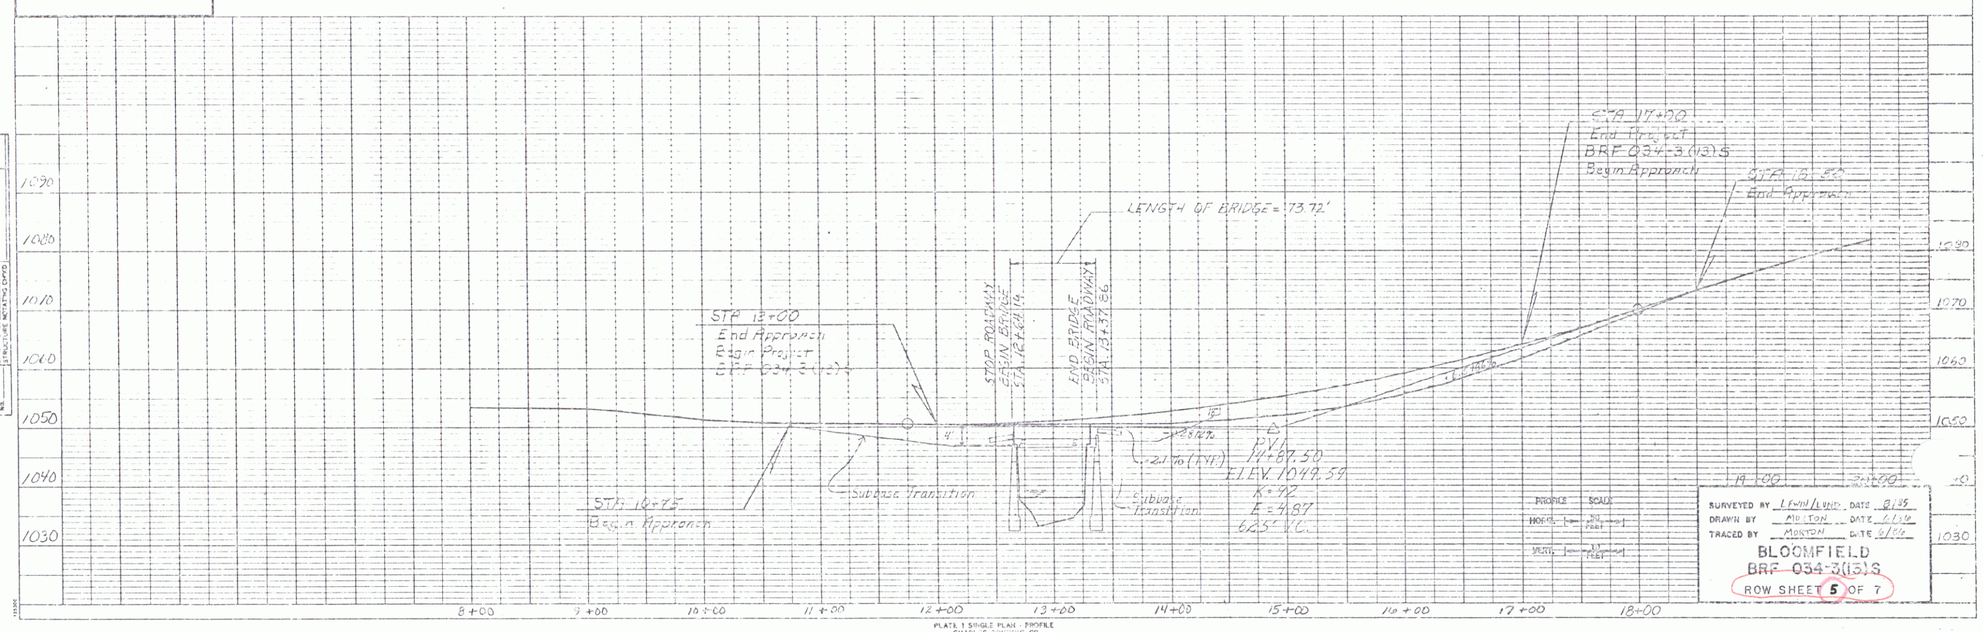

NOTE BOOK	DATE PLOTTED	
NO.	DATE CHECKED BY OTHERS	
	DATE CHECKED STRUCTURE NOTATIONS ADDED	

PLATE 1 SINGLE PLAN - PROFILE
CHARLES BRUNING CO.

5

JAN 06 1993