


POOR ORIGINAL COPY

TYPICAL SECTIONS

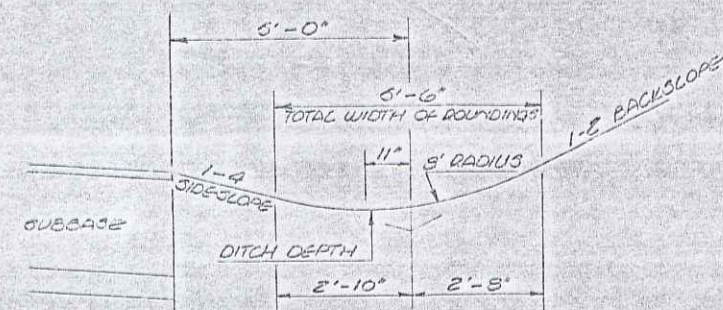

TYPICAL DITCH DETAIL
N.T.S.

3" BITUMINOUS CONCRETE PAVEMENT, ITEM 406.25 ($\pm 1/4"$)
(PLACE IN TWO LIFTS: $1 1/4"$ TYPE III, $1 3/4"$ TYPE II)

5" PLANT MIXED BASE COURSE, ITEM 303.25 ($\pm 1/4"$)
(PLACE IN TWO LIFTS @ $2 1/2"$ EACH)

24" SUBBASE OF GRAVEL, ITEM 301.15 ($\pm 1"$)

SHOULDER: $1 1/4"$ BITUMINOUS CONCRETE PAVEMENT, ITEM 406.25 ($\pm 1/4"$)

16" SAND BORROW, ITEM 203.31 ($\pm 1"$)

NOTE: ALL FROST SUSCEPTIBLE MATERIAL WITHIN 48" (DESIGN FROST DEPTH) OF FINISHED GRADE SHALL BE REMOVED AND REPLACED WITH SAND BORROW.

PERMISSIBLE TOLERANCES IN PARENTHESES APPLY TO THICKNESS ONLY.

GENERAL NOTES

SEED, ITEM 651.10
TO BE APPLIED AS DIRECTED BY THE ENGINEER

QTY	UNIT	NAME	PUR	QTY
1.33	2	CROWN VETCH	97	75
56.00	30	CHEERING RED FESCUE	92	85
2.11	5	TIMOTHY	99	85
16.67	10	PERENNIAL RYE GRASS (VAR. PENNINE)	95	85
5.14	5	ALPACA (VAR. SPANAC)	99	85
1.33	5	BIGFOOT TREFOIL (VAR. EMPIRE)	85	85
2.00	3	HIGHLAND BENT GRASS	97	85
100.00	40	50 LBS/ACRE		

THE SEED MIXTURE SHALL NOT HAVE A WEED CONTENT EXCEEDING 0.40% BY WEIGHT AND SHALL BE FREE FROM ALL TOXIC YIELD SEED

FERTILIZER, ITEM 651.15

FORMULA 10-10-10 TO BE USED WITH SEED, ITEM 651.10
APPLIED AT THE RATE OF 500 LBS/ACRE

AGRICULTURAL LIMESTONE, ITEM 651.20

TO BE APPLIED AT A RATE OF 2 TONS/ACRE OR AS DIRECTED BY THE ENGINEER

HAY MULCH, ITEM 651.25


TO BE PLACED ON DITCH SLOPES AT THE RATE OF 2 TONS/ACRE

TOPSOIL, ITEM 651.18


TO BE USED WITH SEED, ITEM 651.10 IN RESIDENTIAL AREAS, AS DIRECTED BY THE ENGINEER

SEE STANDARD SHEET 6-5 FOR TYPICAL SLOPE ROUNDED

SEE STANDARD SHEET 6-2 FOR PAY LIMITS OF SAND BORROW WHEN USED IN CONNECTION WITH UNDERDRAIN

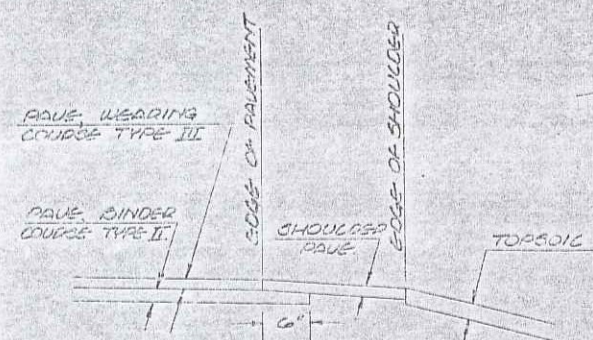


DETAIL OF SHOULDERED PAVING
N.T.S.

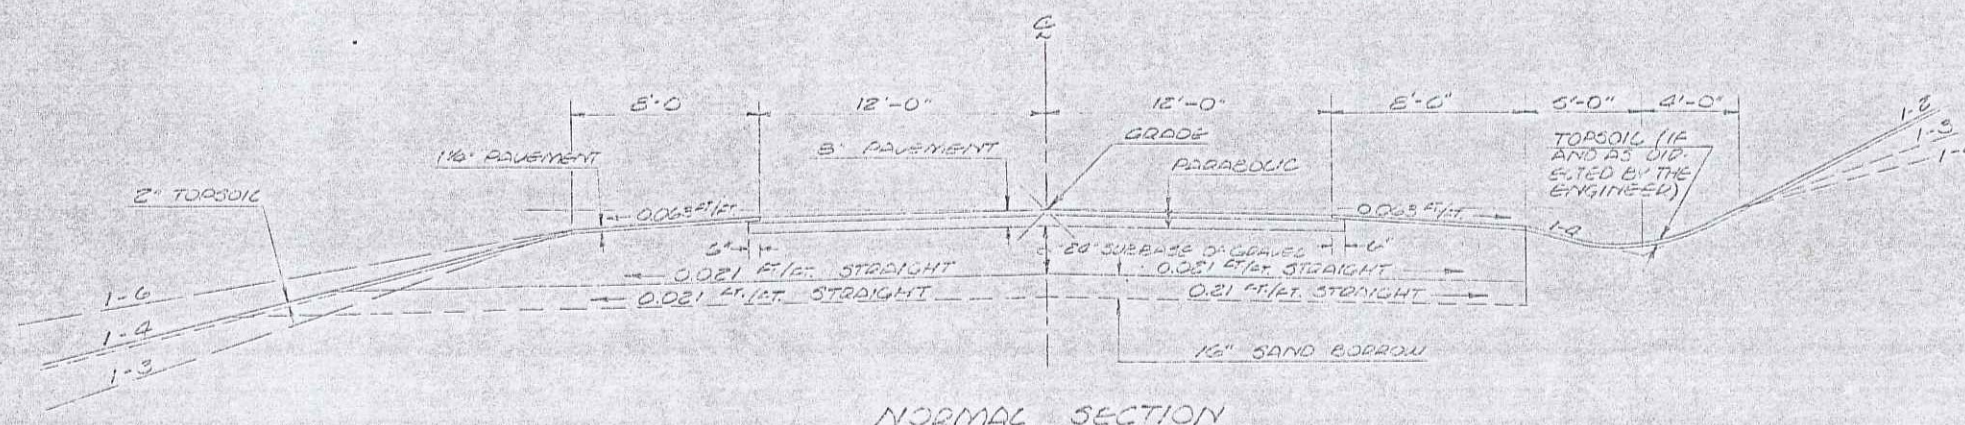

NORMAL SECTION

FOR: PARABOLIC DETAIL,
SEE SHEET 2 OF 3.

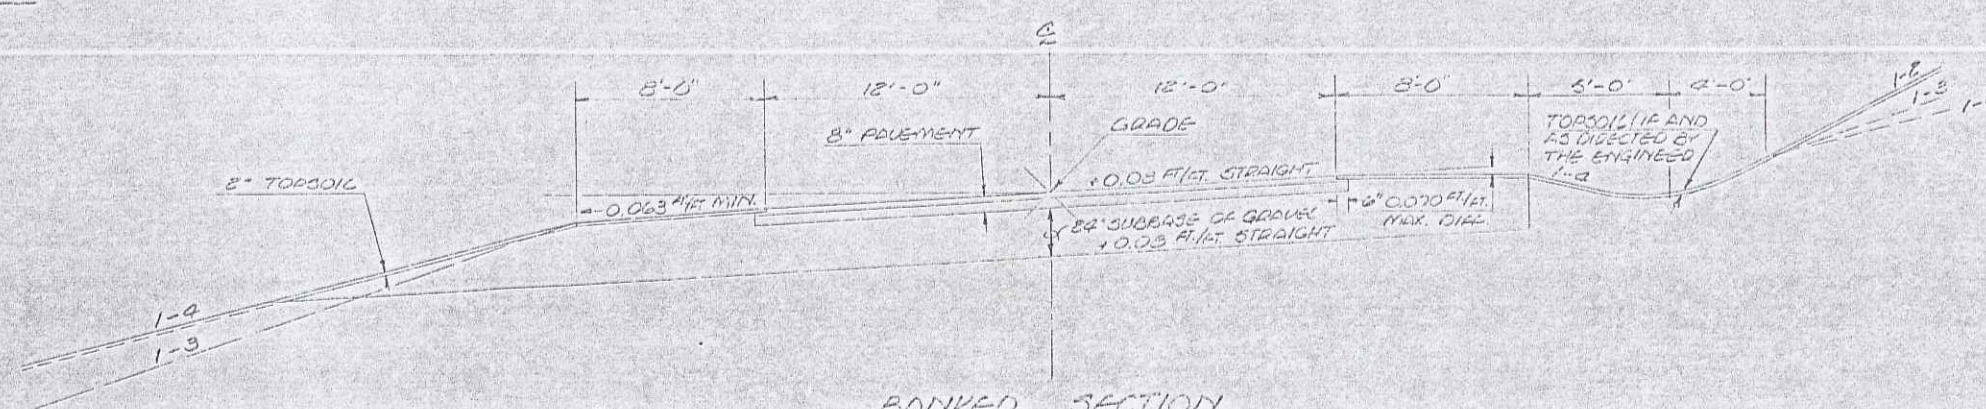

BANKED SECTION

ROUTE 15

STA. 116+25 - STA. 120+00.00

SCALE: 1"=4'-0"

SURVEYED BY	DATE
DRAWN BY	DATE
TRACED BY	DATE
TOWN	CAMBRIDGE, VERMONT
CAMBRIDGE	
BRF 030-2(12)	
R.O.W. SHEET 4 OF 9	

JAN 06 1993

4