4 INCH WHITE LINE
STA. 135+50 - STA. 135+90 LT & RT

4 INCH YELLOW LINE
STA. 135+50 - STA. 135+90 LT & RT

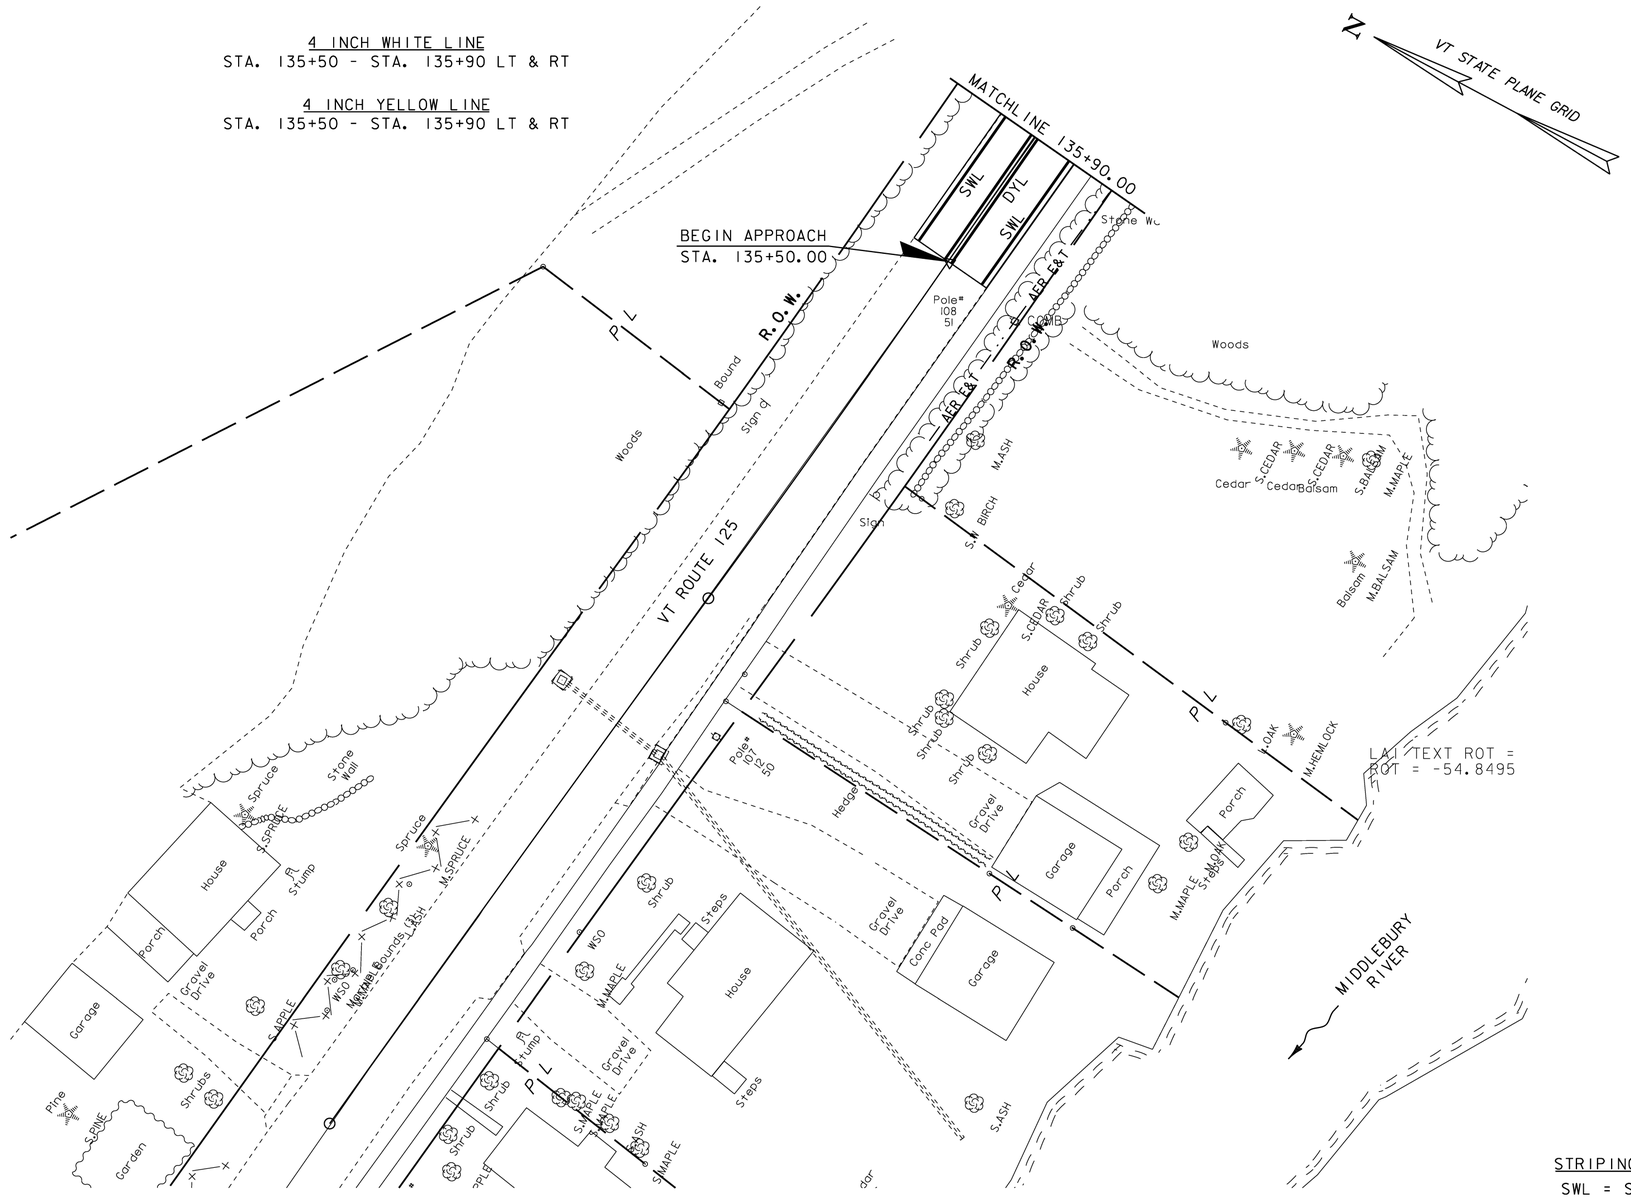

STRIPING LEGEND
SWL = SINGLE WHITE LINE
DYL = DOUBLE YELLOW LINE

PLAN
SCALE 1" = 20'-0
20 0 20

PROJECT NAME: MIDDLEBURY	
PROJECT NUMBER: RS 0174(8)	
FILE NAME: r78f217tsl.dgn	PLOT DATE: 01-NOV-2012
PROJECT LEADER: J. FITCH	DRAWN BY: J.A. ROBERT
DESIGNED BY: J.A. ROBERT	CHECKED BY: M.D. SUENNEN
TRAFFIC SIGNS & STRIPING SHEET 1 OF 3	SHEET 15 OF 21