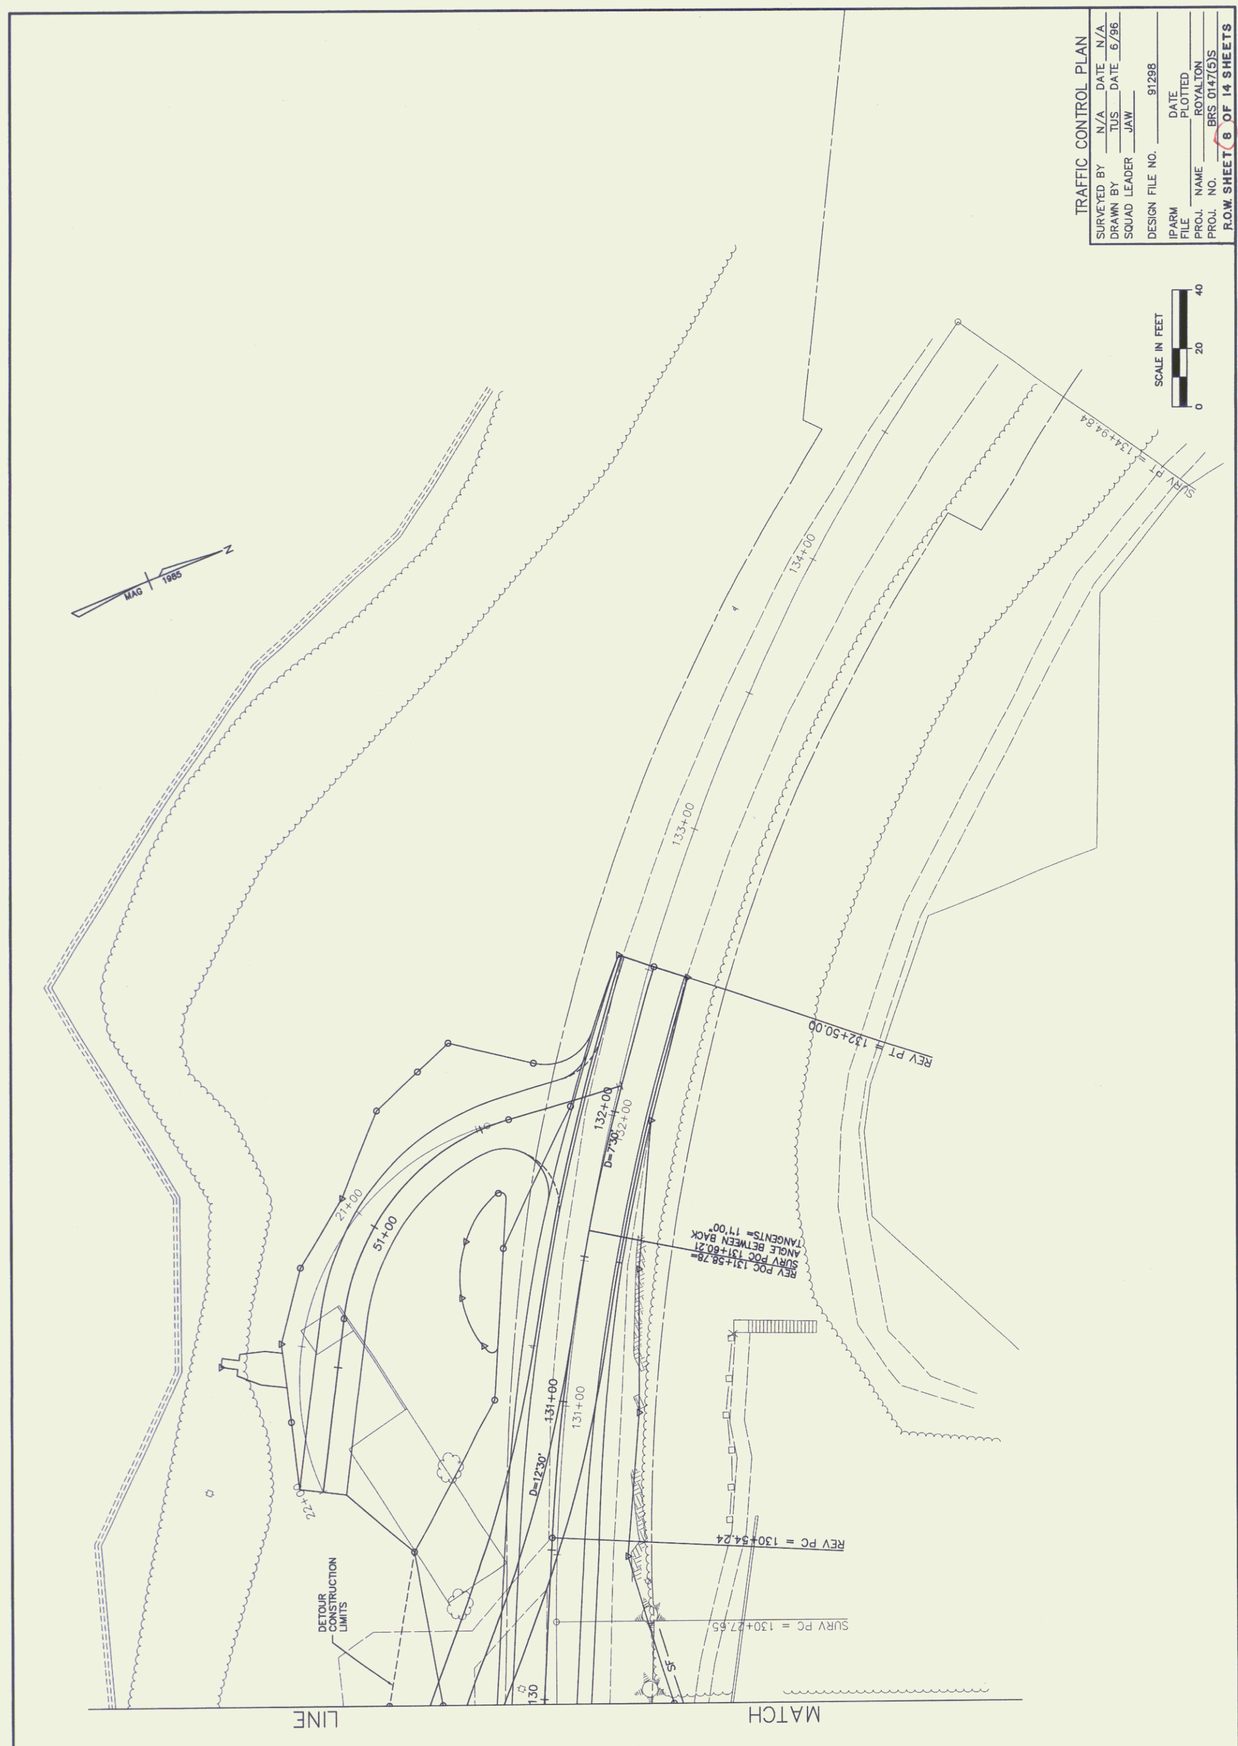

F:\Proj90-94\91298 Royalton\Hwy\ACAD\91298-PL 5-26-98 3:58:11 pm EST

PLAN			
NOTE BOOK NO.	SURVEYED		
	PLOTTED		
	ALIGNMENT CHECKED		
	RT. OF WAY CHECKED		
		BY	DATE