TYPICAL SECTION T.H. No. 49

1 1/2" (± 1/4") BITUMINOUS CONCRETE PAVEMENT ITEM 406.25

12" (± 1") SUBBASE OF CRUSHED GRAVEL, COARSE GRADED ITEM 301.25

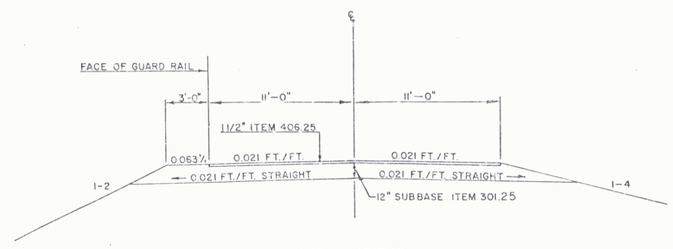

NORMAL SECTION

STA. 20+50

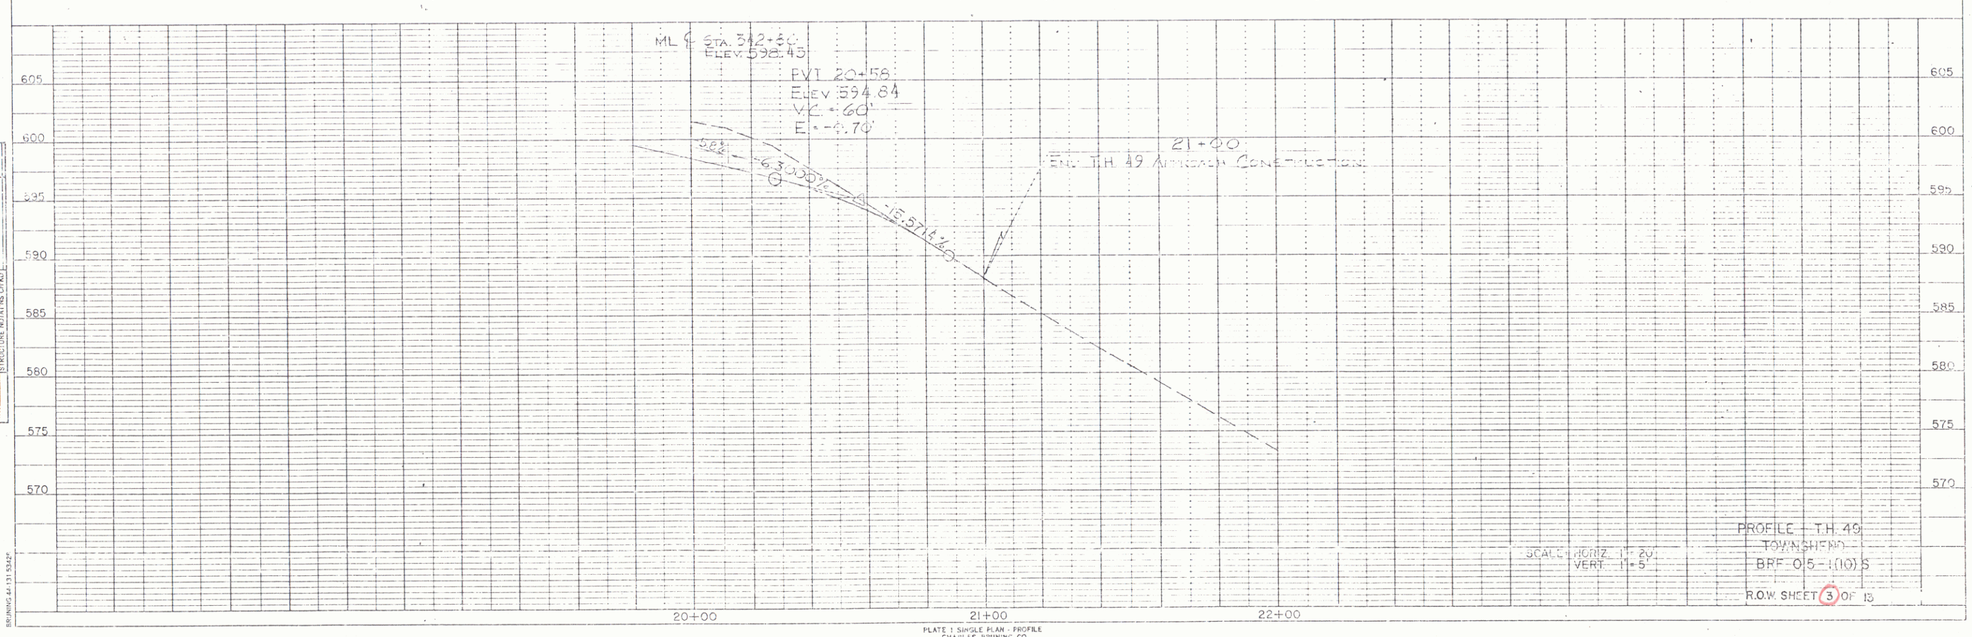

PLATE 1 SINGLE PLAN - PROFILE
CHARLES BRUNING CO.
MADE IN U.S.A.

JAN 0 6 1993

3