PROFILE
PLOTTED
GRADES CHECKED
STRUCTURE NOTING CHKD
NOTE BOOK
NO.

SUPPLEMENTAL
PLOTTED
ALIGNMENT CHECKED
PT. OF VISY CHECKED
NOTE BOOK
NO.

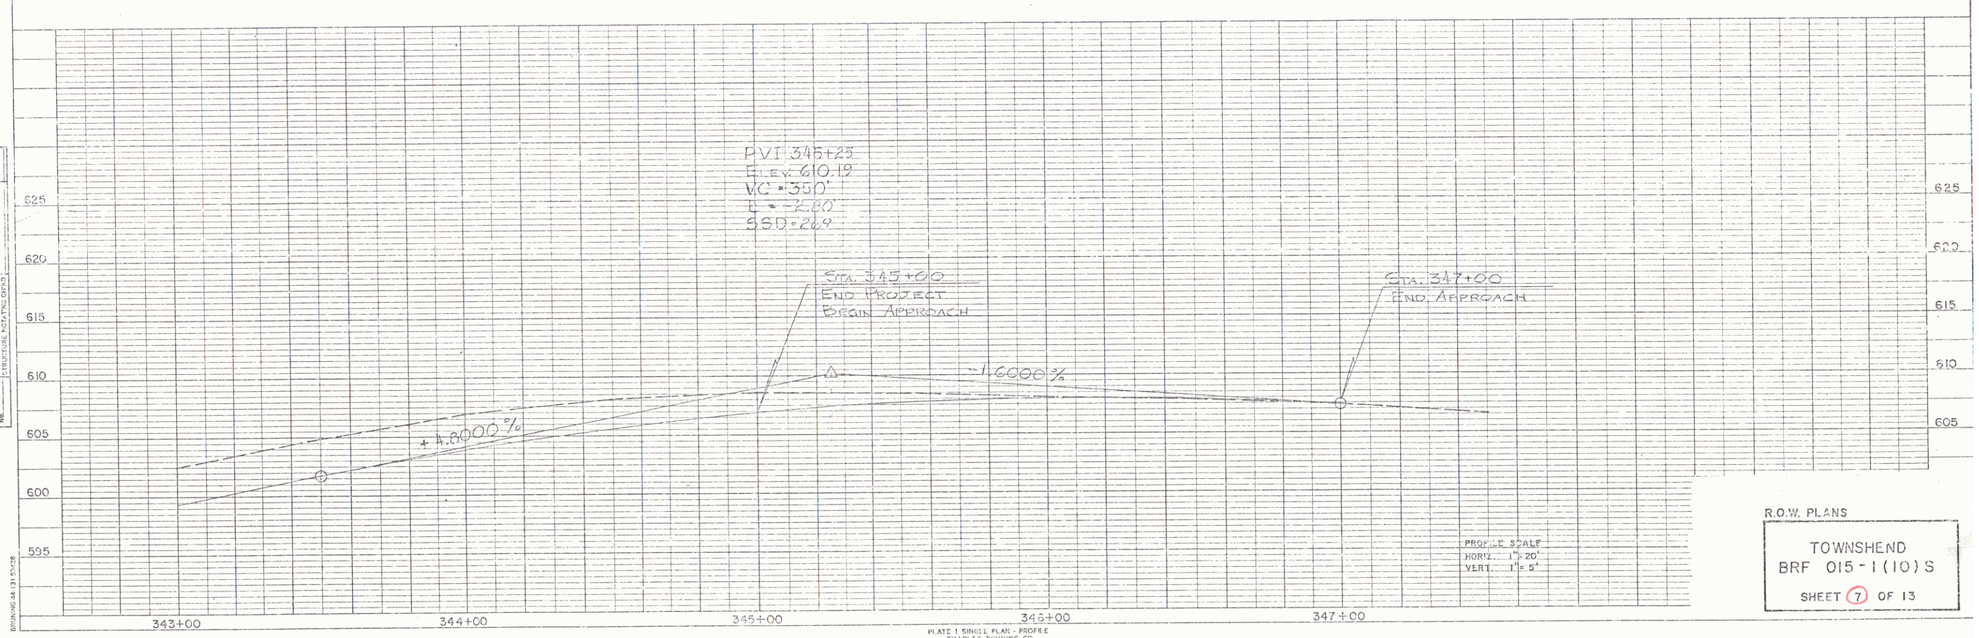

R.O.W. PLANS

TOWNSHEND
BRF 015-1(10)S

SHEET 7 OF 13

BRUNING 44-33 (5)-28

PLATE 1 SINGLE PLAN - PROFILE
CHARLES BRUNING CO.
MADE IN U.S.A.

JAN 0 6 1993

7