VAOT Metric

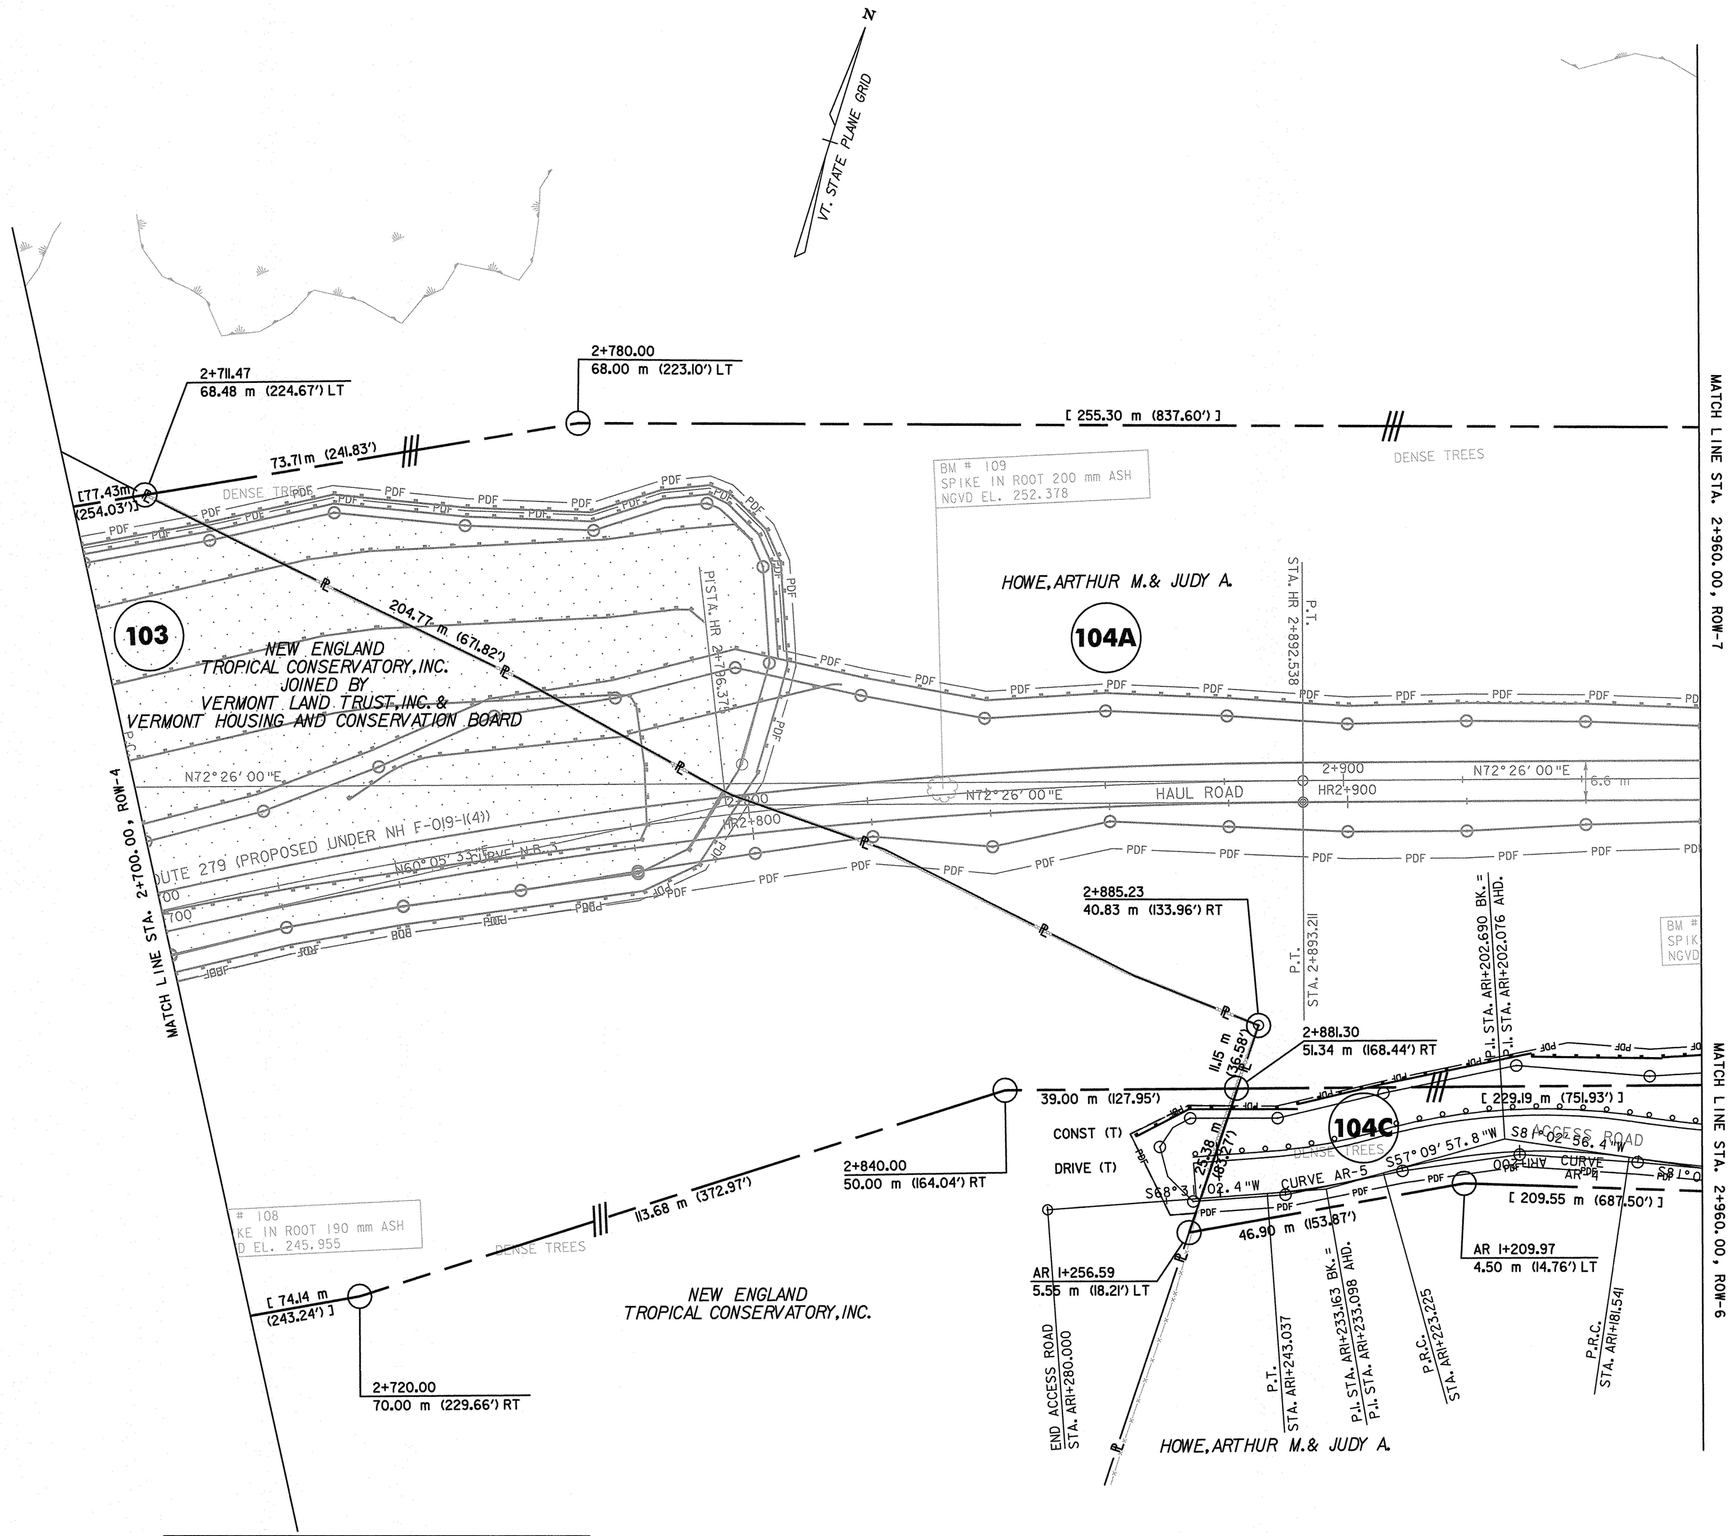

CURVE N.B. 3

P.C. = STA. 2+177.133
P.T. = STA. 2+893.211
Δ=45° 35' 13" RT.
R=900.00 m
T=378.205 m
L=716.078 m
E=76.237 m
θ_{max}=0.060 DN. RT.

DATUM	
VERTICAL	NAVD 88
HORIZONTAL	NAD 83 (1992)

LINES SHOWN ON THIS PLAN AS EXISTING PROPERTY LINES P/L ARE BELIEVED TO BE ACCURATE BUT SHOULD NOT BE RELIED UPON FOR PURPOSES UNRELATED TO THE STATE OF VERMONT'S ACQUISITION OF LAND AND RIGHTS FOR THIS PROJECT.

THIS SHEET TO BE USED FOR RIGHT-OF-WAY INFORMATION ONLY

0 10 20 30
SCALE 1:500
@ FULL SIZE

R.O.W. PLAN
ROW-5

PROJECT NAME: BENNINGTON BYPASS
PROJECT NUMBER: NH F019-1(4)
DESIGN FILE NAME: c:\dh\bennington\row
PROJECT LEADER: JDP
PLOT DATE: 2-03-06
DRAWN BY: MBB
CHECKED BY: GAK
SHEET: 9 OF 13