



MATCHLINE - STA. 20+200 - SEE LAYOUT PLAN 2

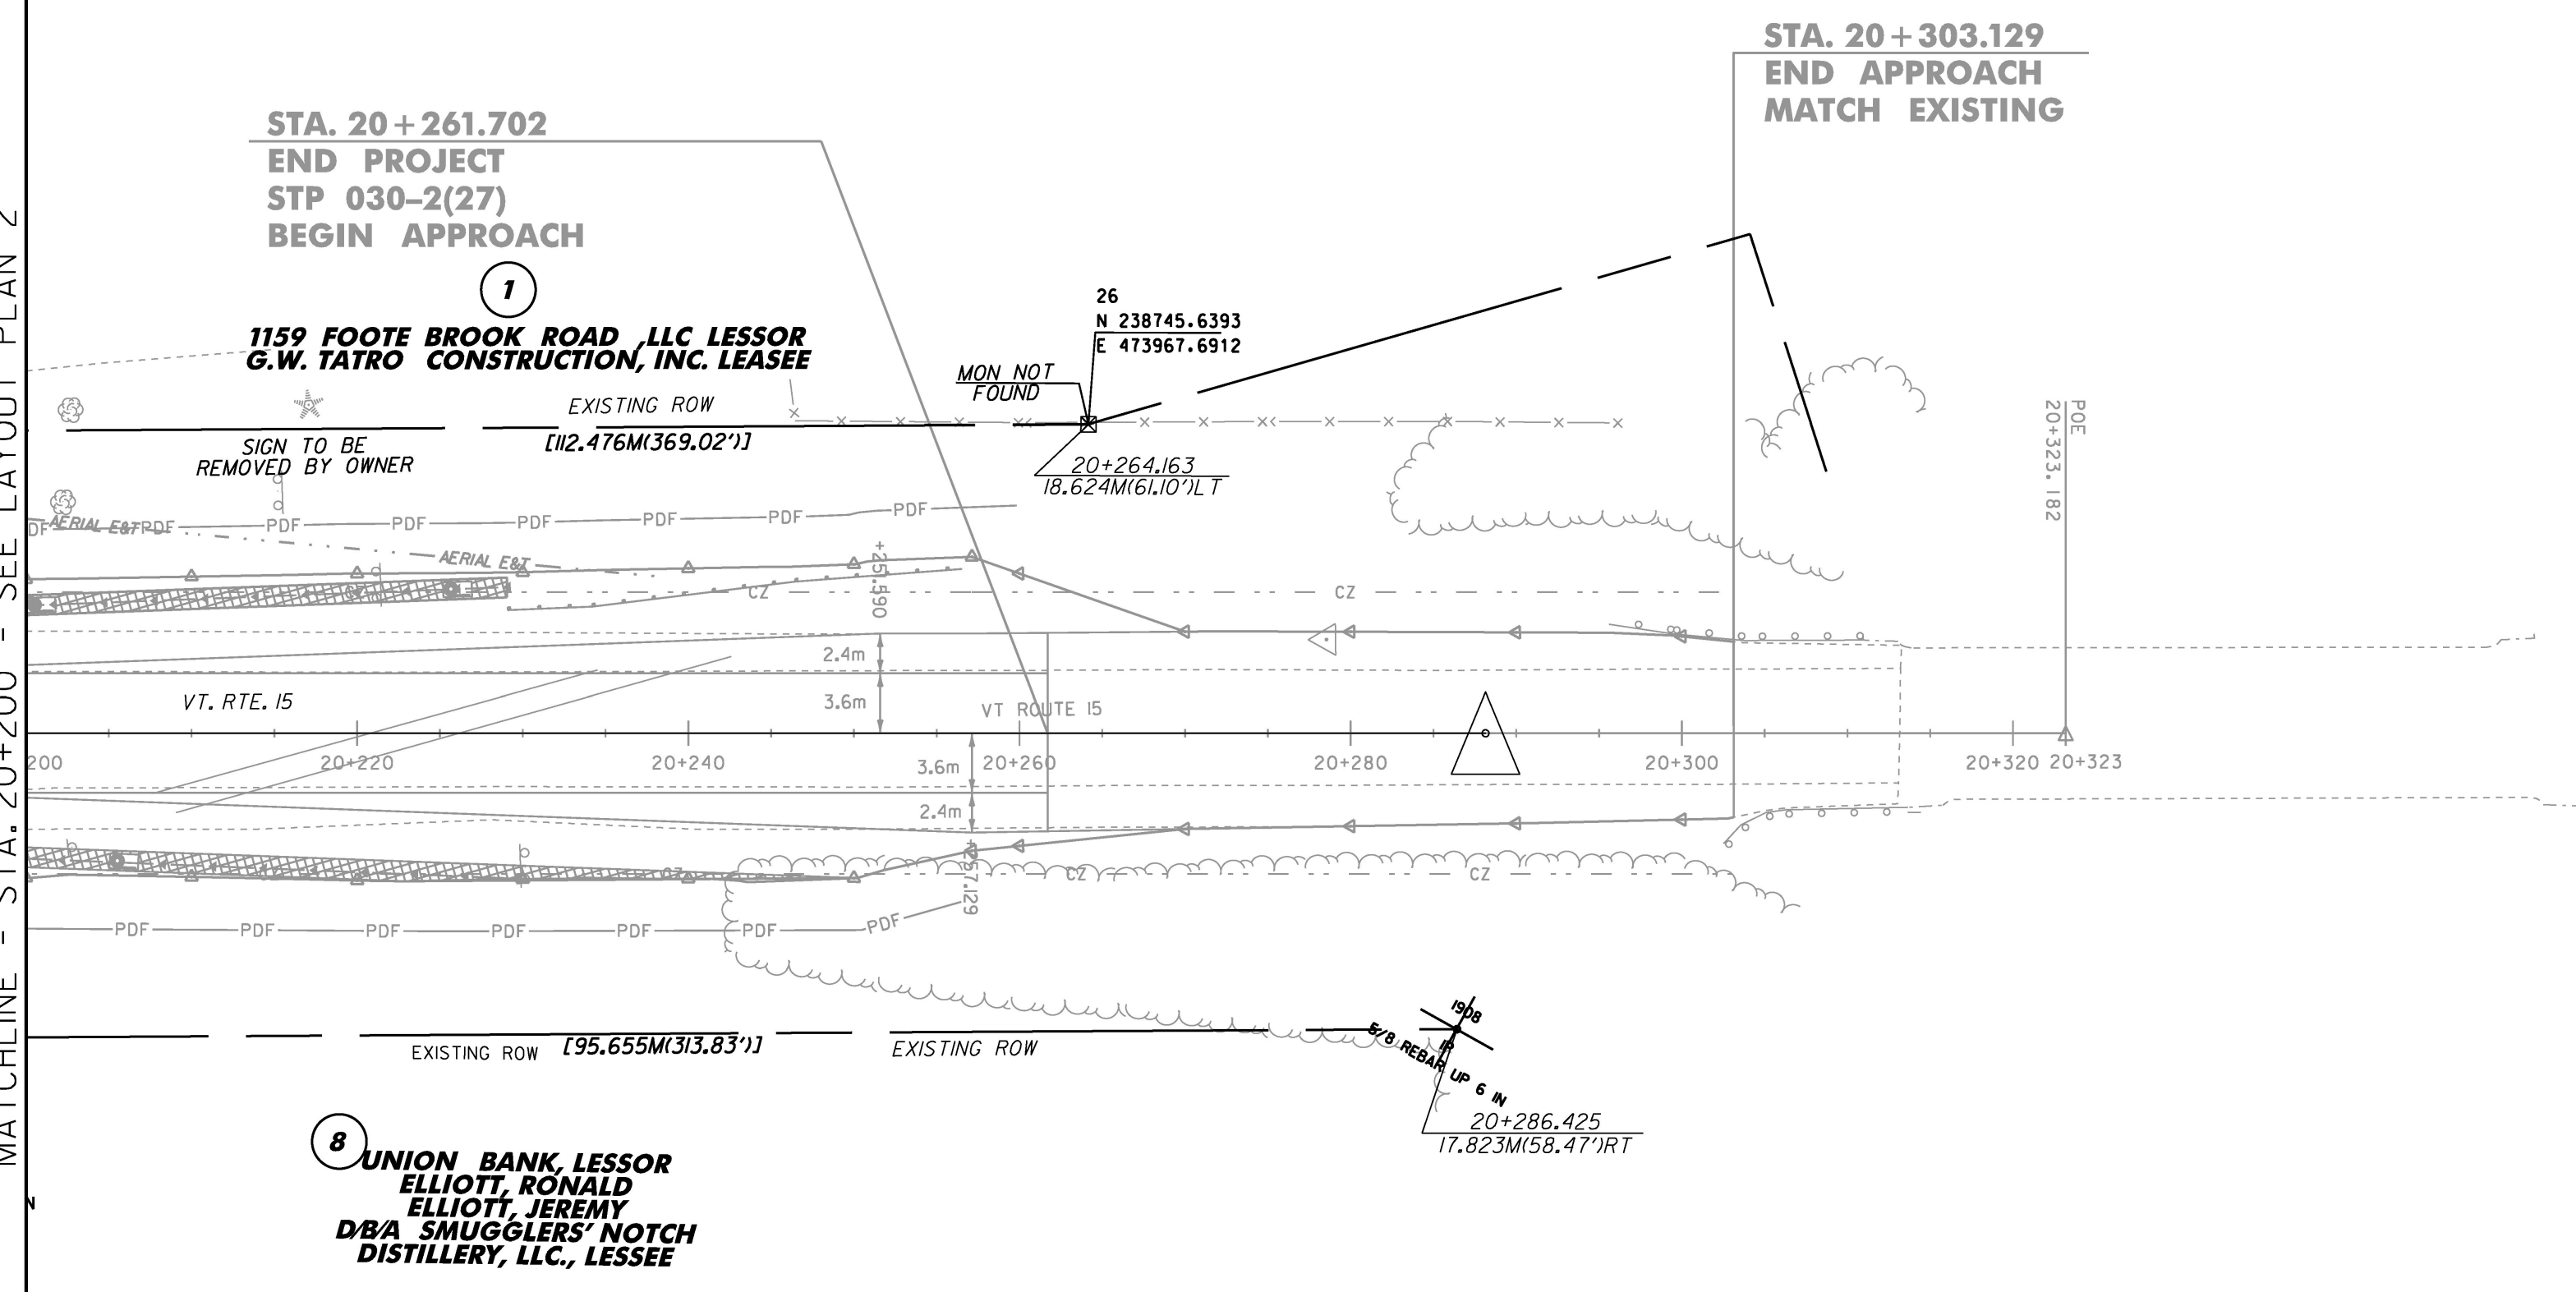

**FOR R.O.W.
USE ONLY**

LINE SHOWN ON THIS PLAN AS EXISTING
PROPERTY LINES P/L ARE BELIEVED TO
BE ACCURATE BUT SHOULD NOT BE RELIED
UPON FOR PURPOSES UNRELATED TO THE
STATE OF VERMONT'S ACQUISITION OF LAND
AND RIGHTS FOR THIS PROJECT.

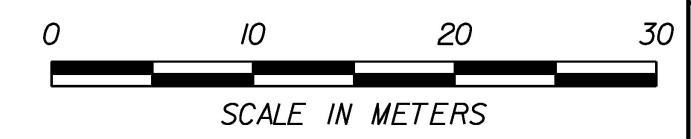

STP LAYOUT #3

PROJECT NAME:	CAMBRIDGE		
PROJECT NUMBER:	STP 030-2(27)		
FILE NAME:	r78f163STPlay3.dgn	PLOT DATE:	05-JUN-2012
PROJECT LEADER:	JLS	DRAWN BY:	B. FERLAZO
DESIGNED BY:	MBL	CHECKED BY:	H. PETROVS
R.O.W. STP LAYOUT SHEET	3	SHEET	80 OF 214