AGGREGATE SURFACE COURSE
DETOUR STA. 506+50.00 - 507+00.00

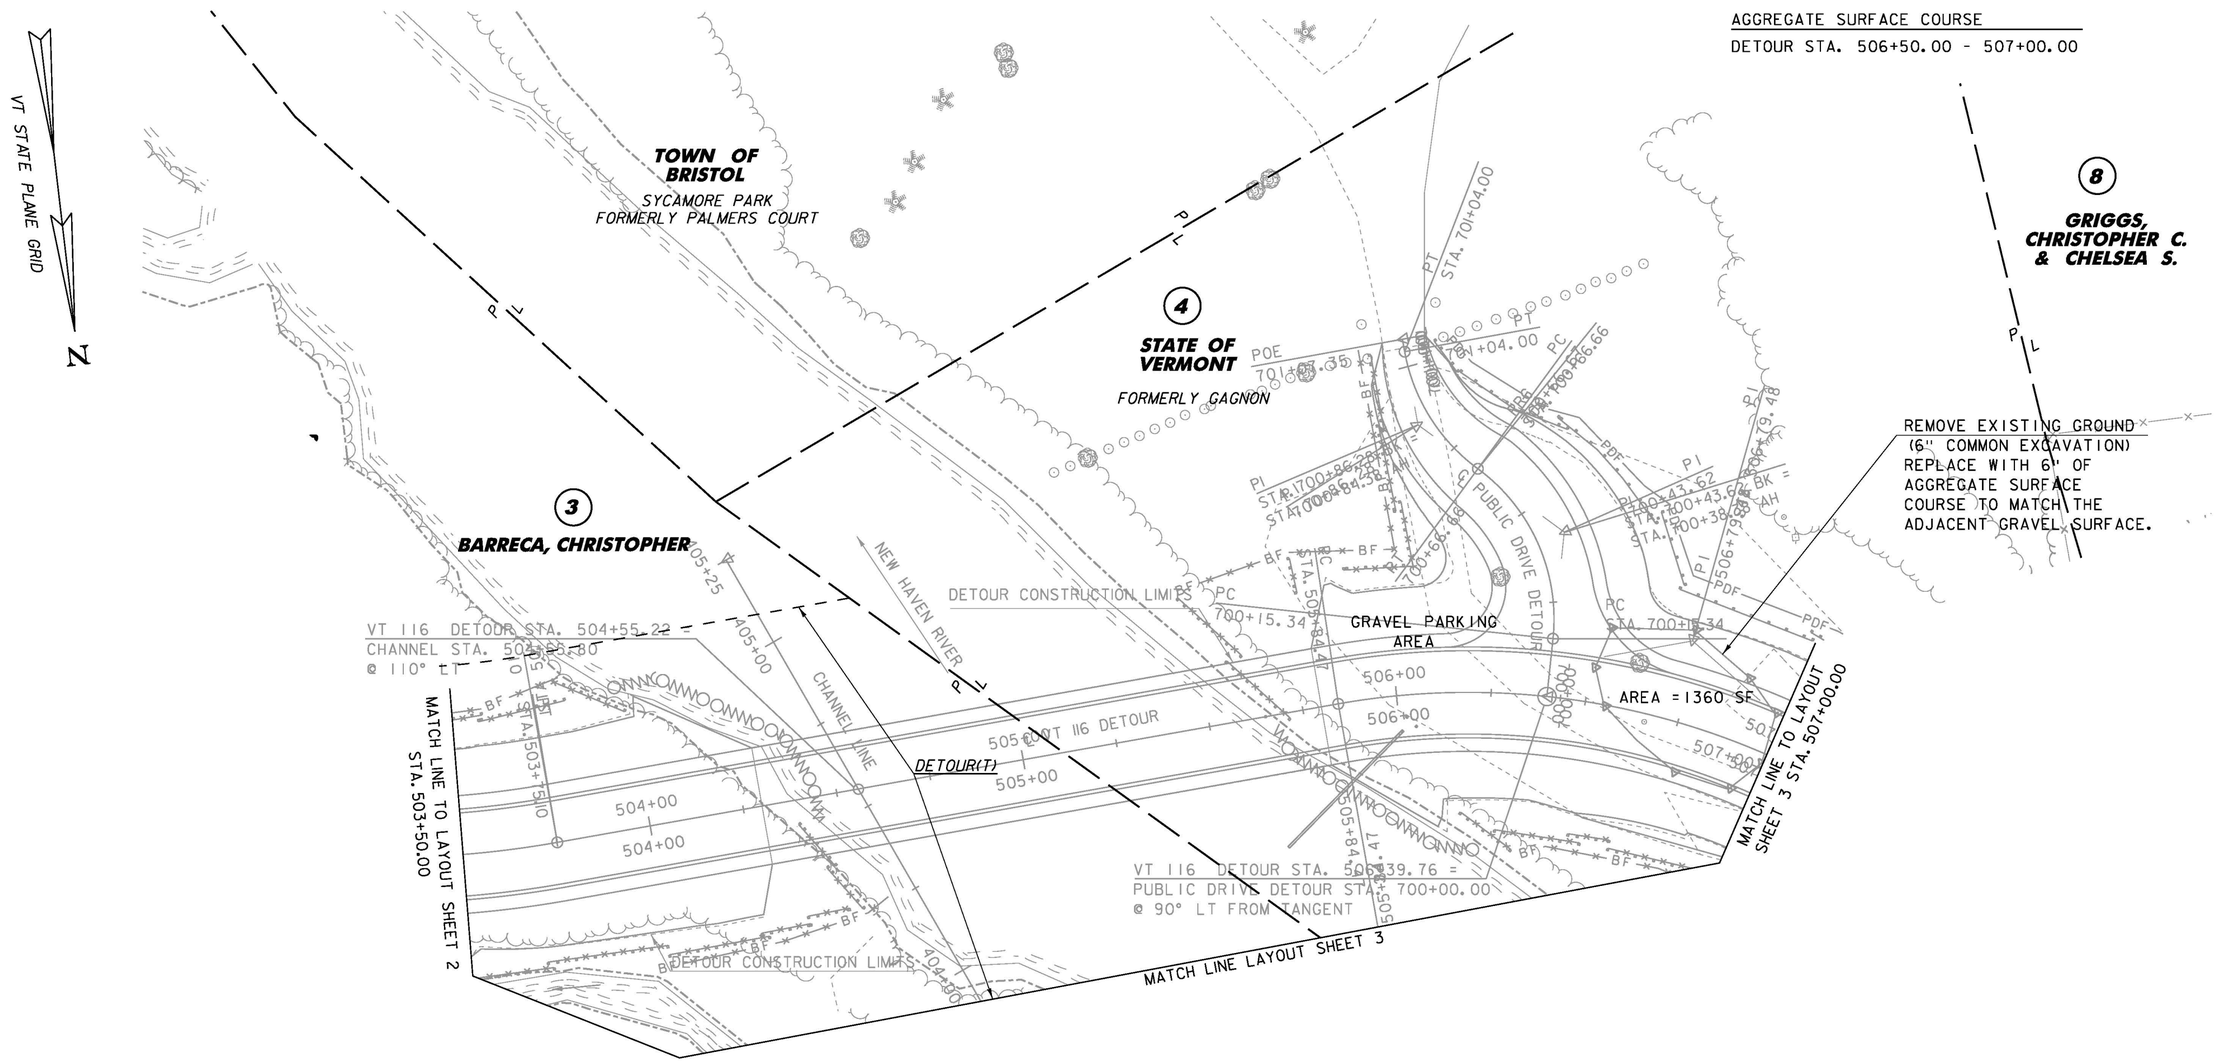

LINES SHOWN ON THIS PLAN AS EXISTING PROPERTY LINES P/L ARE BELIEVED TO BE ACCURATE BUT SHOULD NOT BE RELIED UPON FOR PURPOSES UNRELATED TO THE STATE OF VERMONT'S ACQUISITION OF LAND AND RIGHTS FOR THIS PROJECT.

FOR R.O.W. USE ONLY

SCALE 1" = 20'-0"
20 0 20

PROJECT NAME: BRISTOL	
PROJECT NUMBER: STP F 021-1(15)	
FILE NAME: r78f187_lay5.dgn	PLOT DATE: 30-MAY-2013
PROJECT LEADER: M. EVANS-MONGEON	DRAWN BY: E. PIERCE
DESIGNED BY: W. PELLETIER	CHECKED BY: E. PIERCE
ROW LAYOUT SHEET 5 OF 5	SHEET 8 OF 37