STATE OF VERMONT
AGENCY OF TRANSPORTATION

PROPOSED IMPROVEMENT
TOWN OF COVENTRY
COUNTY OF ORLEANS
US ROUTE 5 (FAS)

R.O.W. PLANS

This project was
Not Built as of 10-1-2010
Not All Property or rights were acquired

BEGINNING AT A POINT ON US ROUTE 5 (MM 0.762) AND
EXTENDING NORTHERLY 4.1286 MILES TO MM 4.8907.
LENGTH OF ROADWAY 21799.38 FEET 4.1287 MILES
LENGTH OF PROJECT 21799.38 FEET 4.1287 MILES
LENGTH OF R.O.W. PROJ. 21699.38 FT. 4.1097 MILES
WORK TO BE PERFORMED UNDER THIS PROJECT CONSISTS OF REHABILITION AND RECONSTRUCTION TO ESTABLISH SUITABLE VERTICAL AND HORIZONTAL ALIGNMENT, STOPPING AND PASSING SIGHT DISTANCES AND SAFETY OFFSETS OF GUARDRAIL AND DRAINAGE.

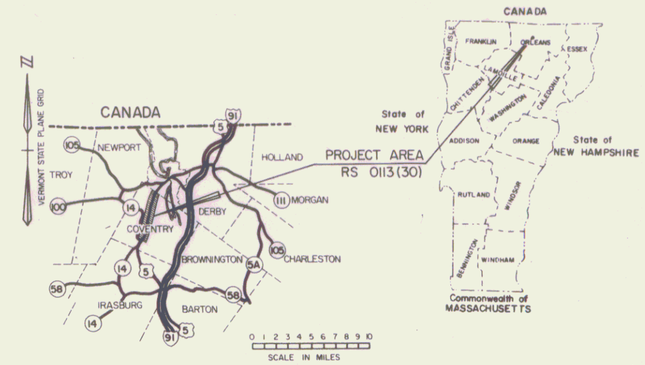

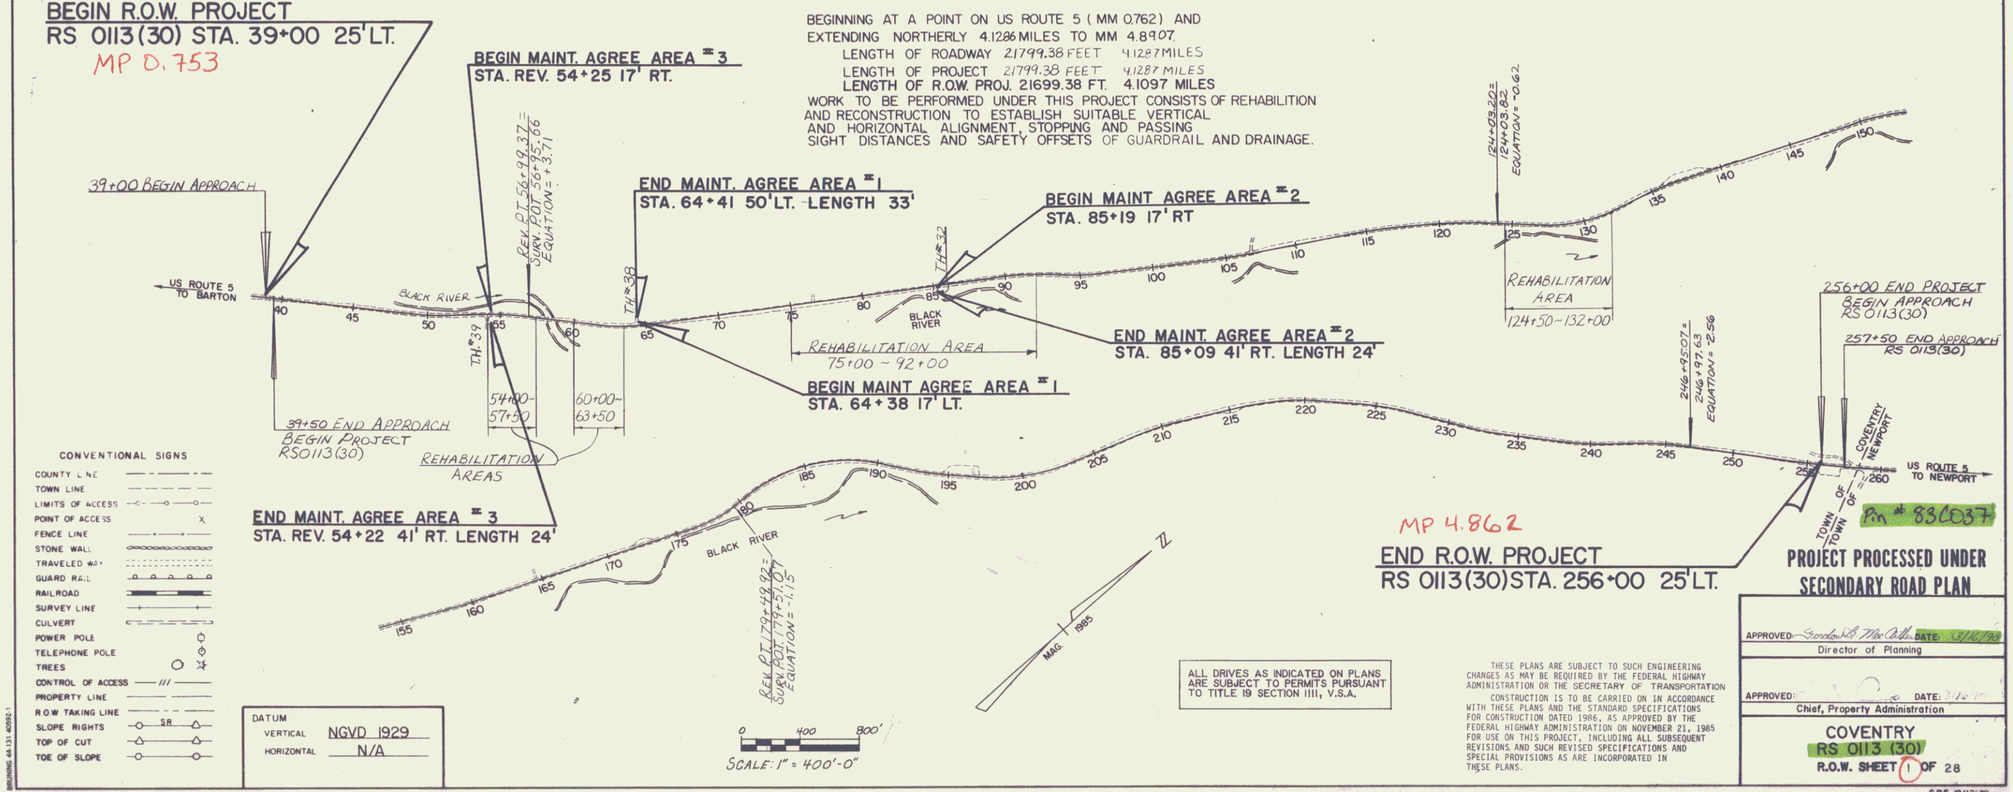

CONVENTIONAL SIGNS
COUNTY LINE
TOWN LINE
LIMITS OF ACCESS
POINT OF ACCESS
FENCE LINE
STONE WALL
TRAVELED WAY
GUARD RAIL
RAILROAD
SURVEY LINE
CULVERT
POWER POLE
TELEPHONE POLE
TREES
CONTROL OF ACCESS
PROPERTY LINE
R.O.W. TAKING LINE
SLOPE RIGHTS
TOP OF CUT
TOE OF SLOPE

DATUM
VERTICAL NGVD 1929
HORIZONTAL N/A

ALL DRIVES AS INDICATED ON PLANS ARE SUBJECT TO PERMITS PURSUANT TO TITLE 19 SECTION 1111, V.S.A.

THESE PLANS ARE SUBJECT TO SUCH ENGINEERING CHANGES AS MAY BE REQUIRED BY THE FEDERAL HIGHWAY ADMINISTRATION OR THE SECRETARY OF TRANSPORTATION

CONSTRUCTION IS TO BE CARRIED ON IN ACCORDANCE WITH THESE PLANS AND THE STANDARD SPECIFICATIONS FOR CONSTRUCTION DATED 1986, AS APPROVED BY THE FEDERAL HIGHWAY ADMINISTRATION ON NOVEMBER 21, 1985 FOR USE ON THIS PROJECT, INCLUDING ALL SUBSEQUENT REVISIONS AND SUCH REVISED SPECIFICATIONS AND SPECIAL PROVISIONS AS ARE INCORPORATED IN THESE PLANS.

PROJECT PROCESSED UNDER SECONDARY ROAD PLAN

Pn # 83C037

APPROVED: Gordon H. MacDougall DATE: 3/16/79
Director of Planning

APPROVED: DATE:
Chief, Property Administration

COVENTRY
RS 0113 (30)
R.O.W. SHEET 1 OF 28

D-10 S.R.S. 12/17/70