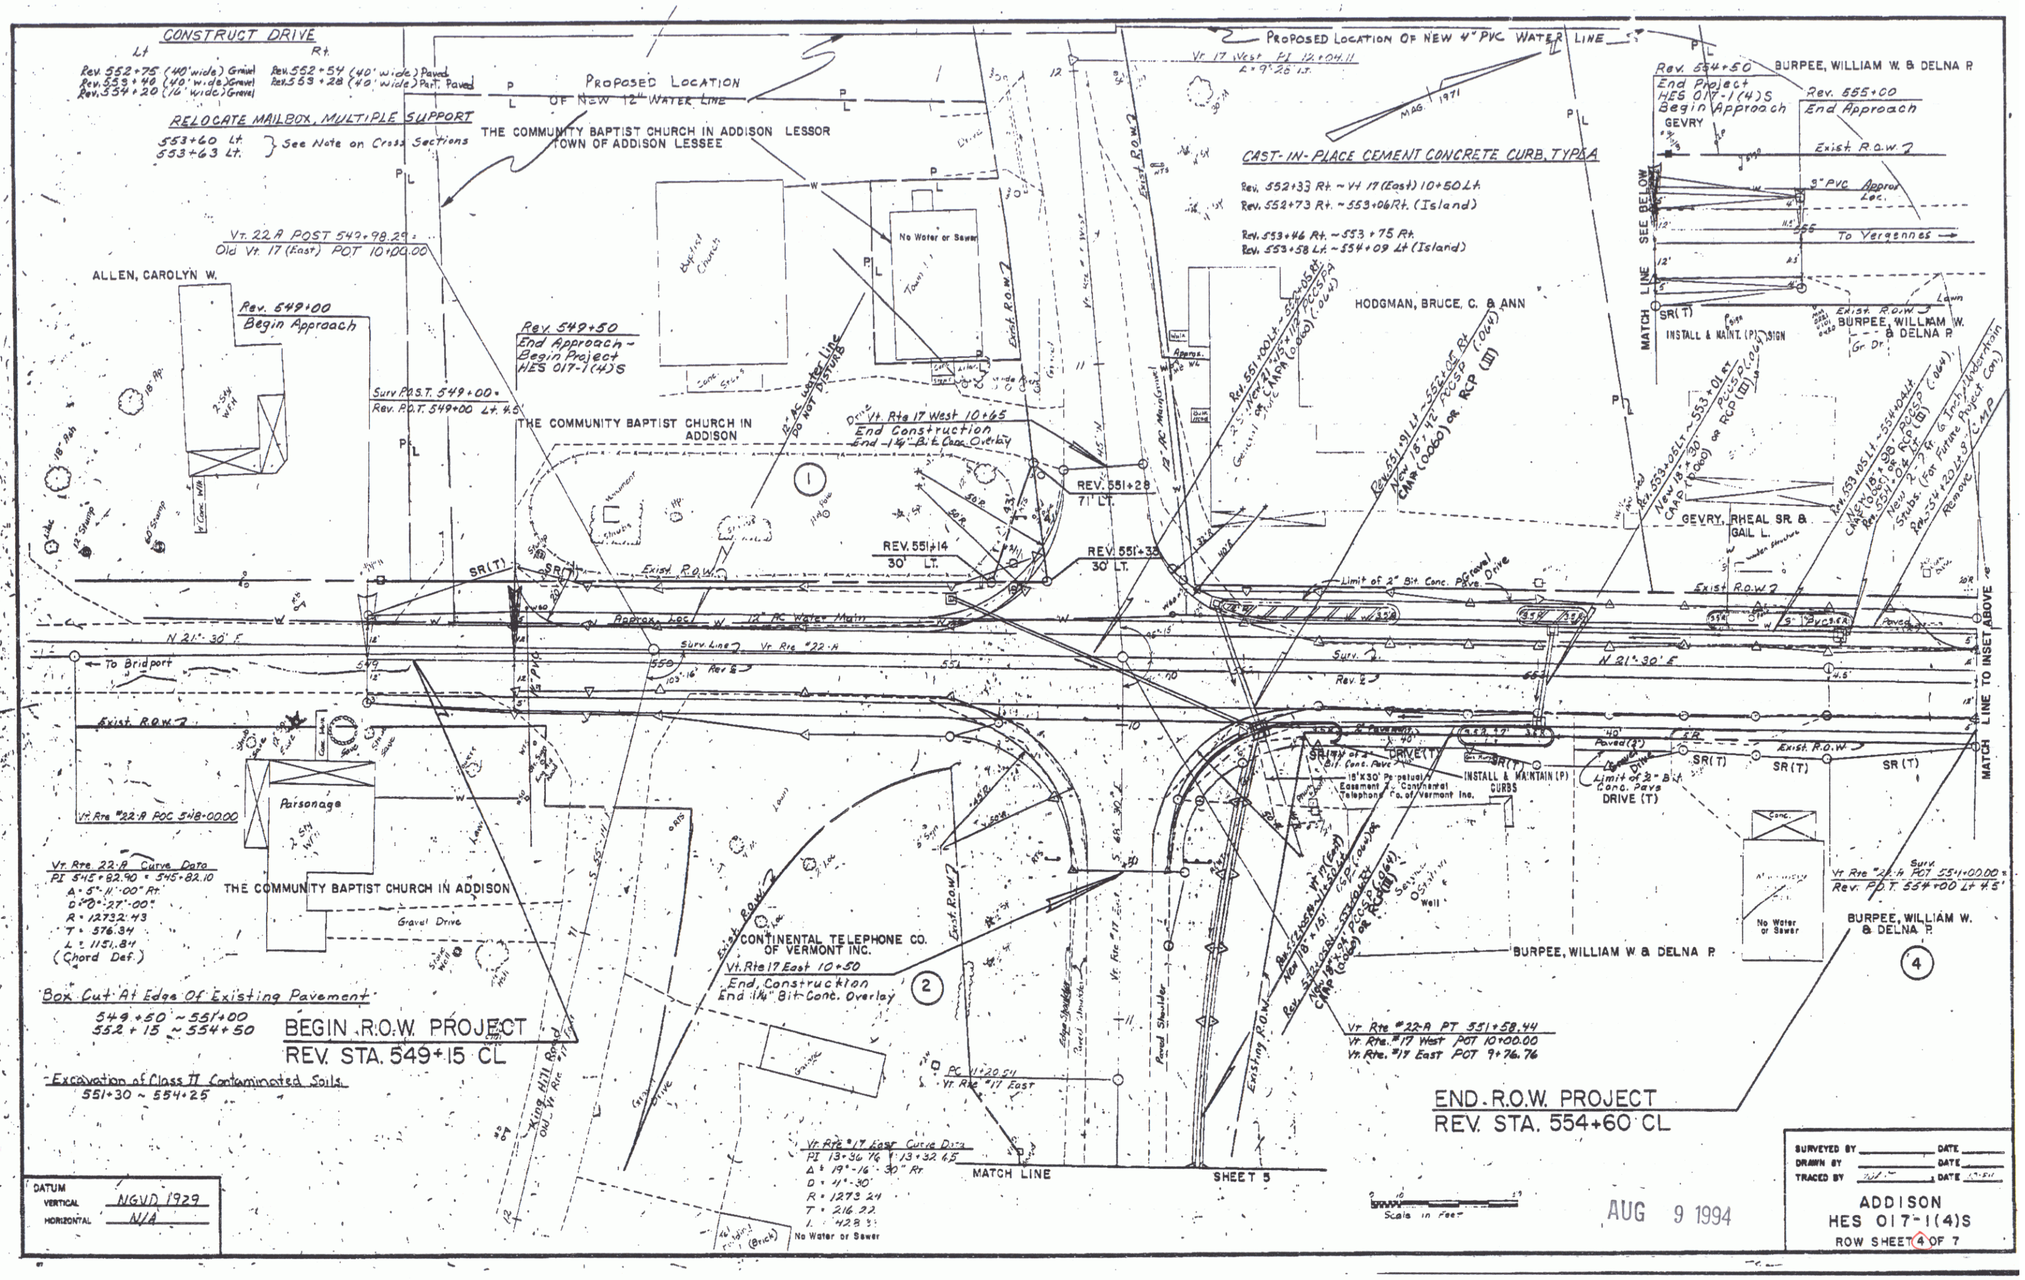
CONSTRUCT DRIVE
Lt. Rt.
Rev. 552+75 (40' wide) Gravel
Rev. 553+46 (40' wide) Gravel
Rev. 554+20 (16' wide) Gravel
Rev. 552+54 (40' wide) Paved
Rev. 553+28 (40' wide) Part. Paved
RELOCATE MAILBOX, MULTIPLE SUPPORT
553+60 Lt.
553+63 Lt.
See Note on Cross Sections
PROPOSED LOCATION OF NEW 12" WATER LINE
THE COMMUNITY BAPTIST CHURCH IN ADDISON LESSOR
TOWN OF ADDISON LESSEE
Vt. 22 A POST 542+98.29
Old Vt. 17 (East) POT 10+00.00
ALLEN, CAROLYN W.
Rev. 549+00
Begin Approach
Rev. 549+50
End Approach -
Begin Project
HES 017-1(4)S
Surv. P.O.T. 549+00
Rev. P.O.T. 549+00 Lt. 4.5'
THE COMMUNITY BAPTIST CHURCH IN ADDISON
Baptist Church
No Water or Sewer
Town
Vt. Rte 17 West 10+65
End Construction
End 1½" Bit. Conc. Overlay
REV. 551+28
71' LT.
REV. 551+14
30' LT.
REV. 551+35
30' LT.
PROPOSED LOCATION OF NEW 4" PVC WATER LINE
Vt. 17 West PI 12+04.11
L = 9.26 Lt.
MAG 1971
CAST-IN-PLACE CEMENT CONCRETE CURB, TYPE A
Rev. 552+33 Rt. ~ Vt 17 (East) 10+50 Lt.
Rev. 552+73 Rt. ~ 553+06 Rt. (Island)
Rev. 553+46 Rt. ~ 553+75 Rt.
Rev. 553+58 Lt. ~ 554+09 Lt. (Island)
HODGMAN, BRUCE, C. & ANN
GEVRY, RHEAL SR. & GAIL L.
BURPEE, WILLIAM W. & DELNA R.
Rev. 554+50
End Project
HES 017-1(4)S
Begin Approach
Rev. 555+00
End Approach
GEVRY
Exist. R.O.W.
To Vergennes
SEE BELOW
MATCH LINE
SR(T)
INSTALL & MAINT. (P) SIGN
Lawn
Gr. Dr.
Exist. R.O.W.
Limit of 2" Bit. Conc. Pave
Gravel Drive
N 21°-30' E
To Bridport
Surv. Line
Vt. Rte #22-A
Rev. 2
Parsonage
Vt. Rte #22-A POC 548+00.00
Vt. Rte #22-A Curve Data
PI 545+82.90 = 545+82.10
Δ = 5°-11'-00" Rt.
D = 0°-27'-00"
R = 12732.43
T = 576.34
L = 1151.84
(Chord Def.)
THE COMMUNITY BAPTIST CHURCH IN ADDISON
Gravel Drive
Box Cut At Edge Of Existing Pavement
549+50 ~ 551+00
552+15 ~ 554+50
Excavation of Class II Contaminated Soils
551+30 ~ 554+25
BEGIN R.O.W. PROJECT
REV. STA. 549+15 CL
CONTINENTAL TELEPHONE CO. OF VERMONT INC.
Vt. Rte 17 East 10+50
End Construction
End 1½" Bit. Conc. Overlay
PC 11+20.54
Vt. Rte #17 East
Vt. Rte #17 East Curve Data
PI 13+36.76 = 13+32.45
Δ = 19°-16'-30" Rt.
D = 4°-30'
R = 1273.24
T = 216.22
L = 428.31
MATCH LINE
SHEET 5
Limit of 2" Bit. Conc. Pave
DRIVE (T)
15' X 30' Perpetual Easement To Continental Telephone Co. of Vermont Inc.
INSTALL & MAINTAIN (P) CURBS
Limit of 2" Bit. Conc. Pave
DRIVE (T)
Vt. Rte #22-A PT 551+58.44
Vt. Rte. #17 West POT 10+00.00
Vt. Rte. #17 East POT 9+76.76
END R.O.W. PROJECT
REV. STA. 554+60 CL
BURPEE, WILLIAM W. & DELNA R.
Vt. Rte #22-A POT 554+00.00
Rev. P.O.T. 554+00 Lt. 4.5'
MATCH LINE TO INSET ABOVE
Scale in Feet
AUG 9 1994
DATUM
VERTICAL NGVD 1929
HORIZONTAL N/A
SURVEYED BY
DRAWN BY
TRACED BY
DATE
ADDISON
HES 017-1(4)S
ROW SHEET 4 OF 7