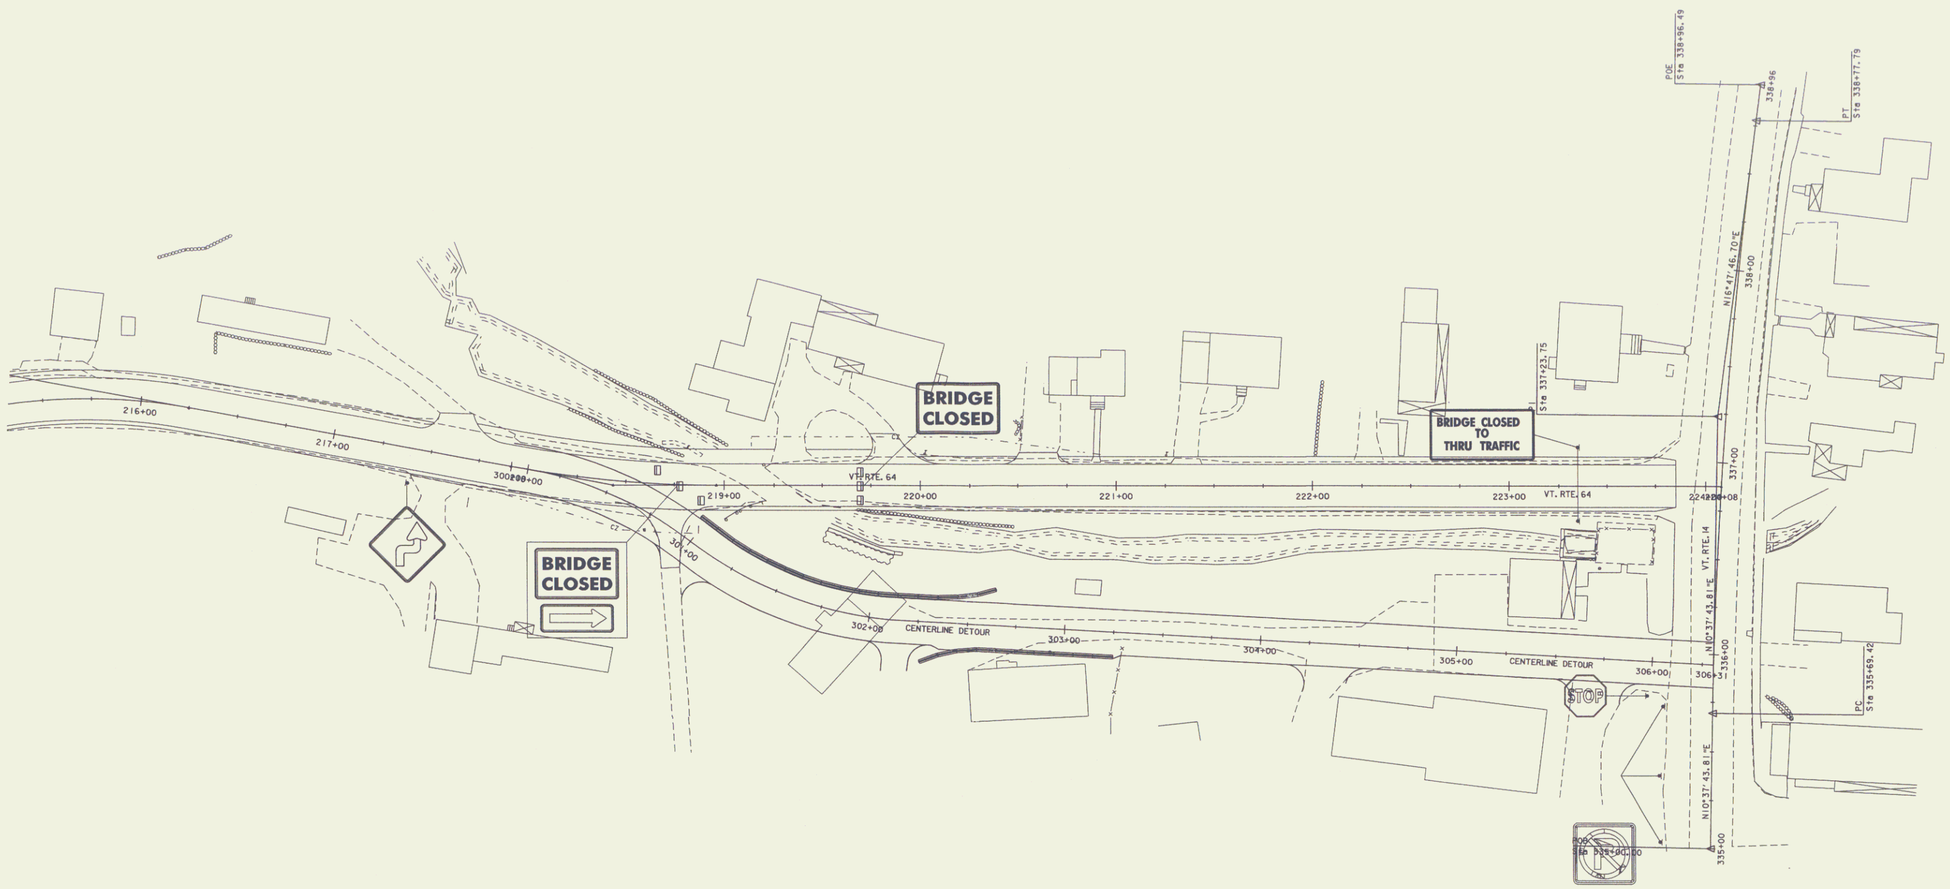

TYPE III BARRICADE

TEMP. TRAFFIC BARRIER

TRAFFIC CONTROL SHEET

PROJECT NAME:	WILLIAMSTOWN
PROJECT NUMBER:	BRS 0204(4)

FILE NAME: /83ell/str/s83ellt cs.dgn	PLOT DATE: 26-APR-2007
PROJECT LEADER: EVANS-MONGEON	DRAWN BY: U. STANLEY
DESIGNED BY: U. STANLEY	CHECKED BY:
	ROW SHEET 9 of 20