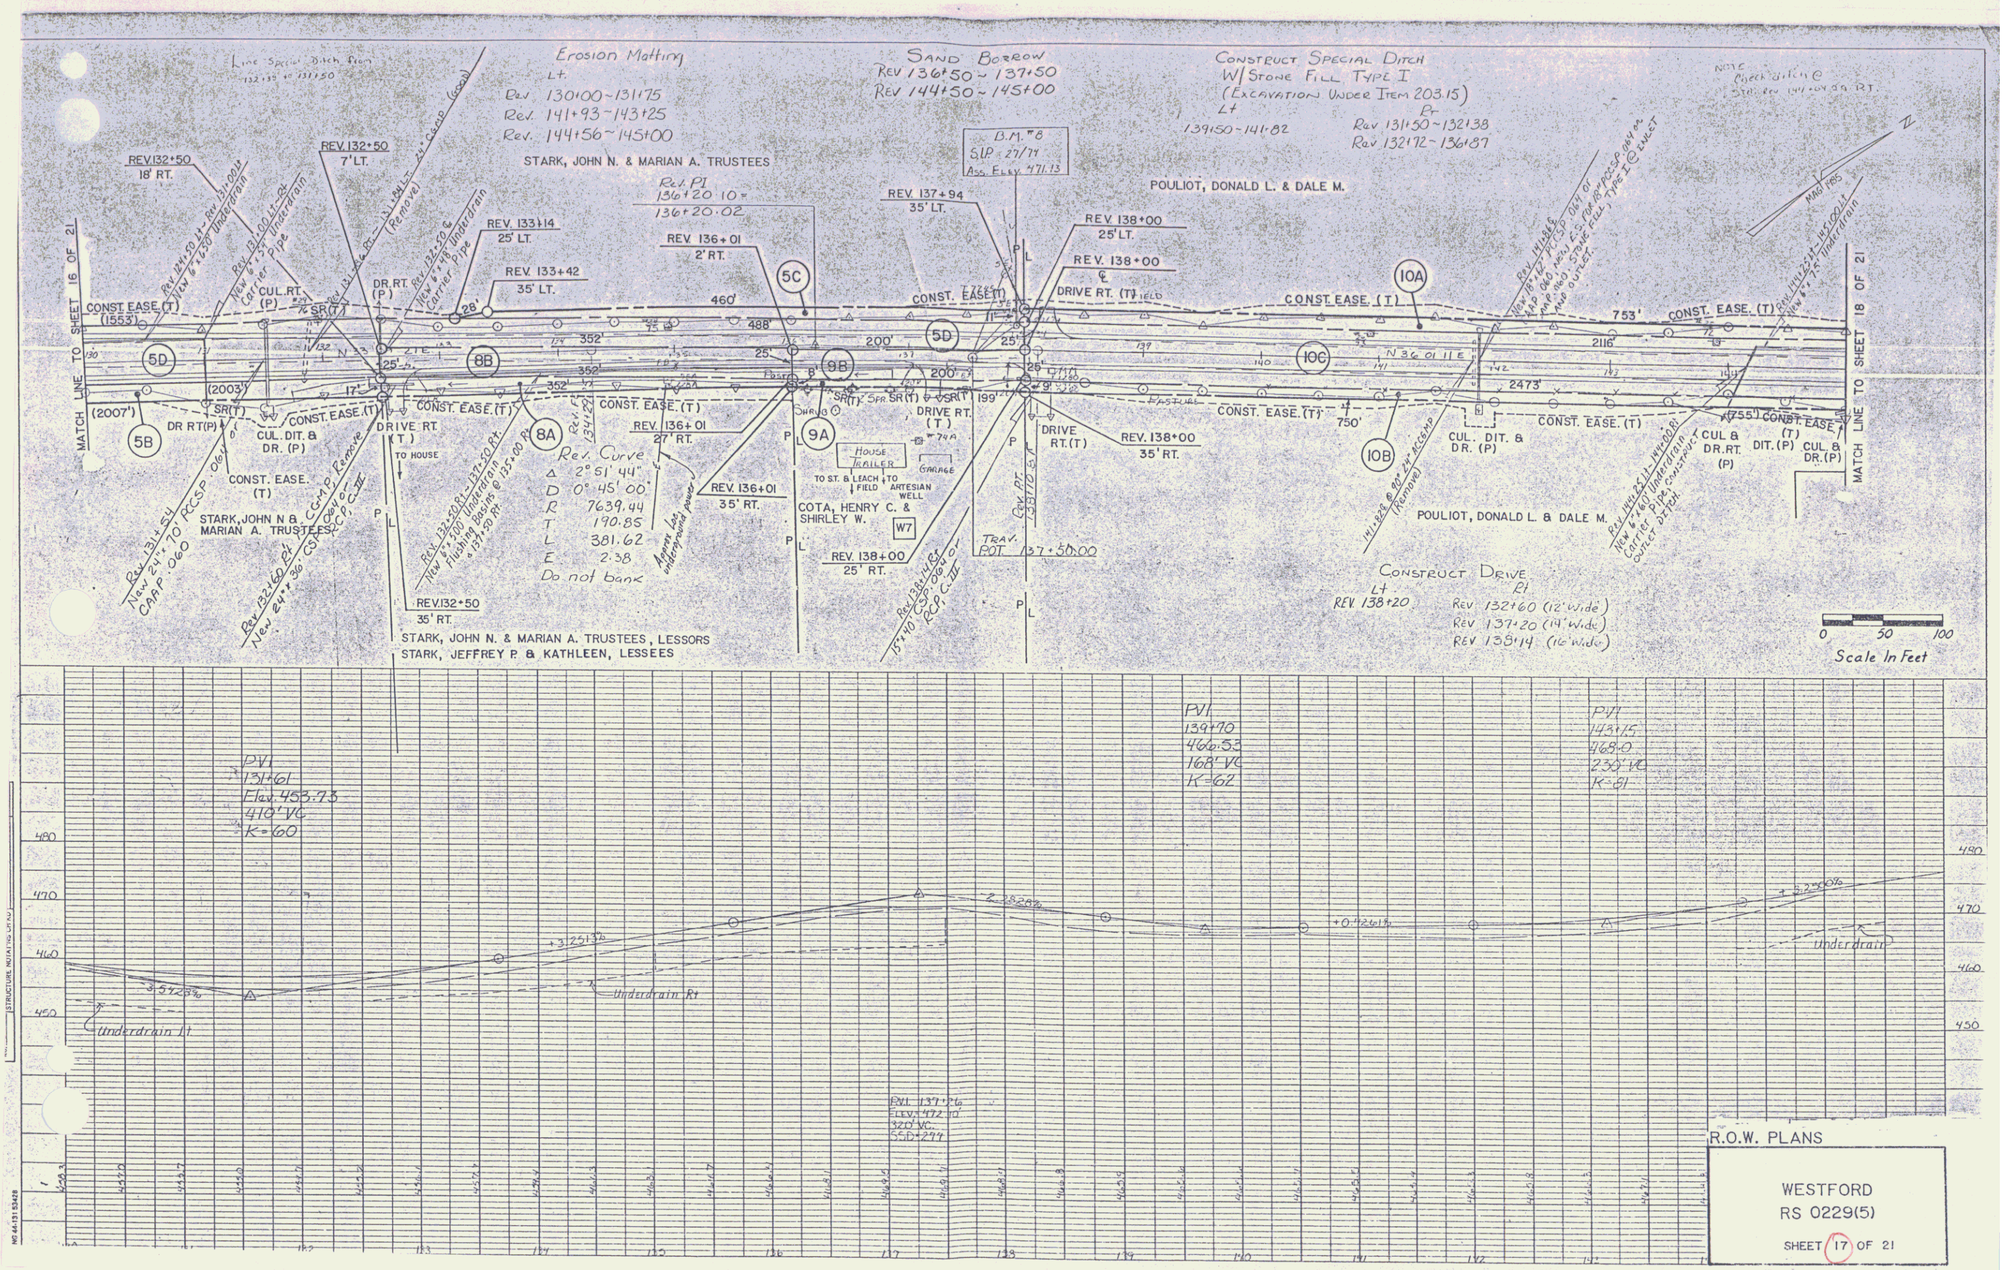
Erosion Matting
Lt.
Rev. 130+00~131+75
Rev. 141+93~143+25
Rev. 144+56~145+00
STARK, JOHN N. & MARIAN A. TRUSTEES
SAND BORROW
REV 136+50 ~ 137+50
REV 144+50 ~ 145+00
CONSTRUCT SPECIAL DITCH
W/ STONE FILL TYPE I
(EXCAVATION UNDER ITEM 203.15)
Lt
139+50~141+82
Rt
Rev 131+50~132+38
Rev 132+72~136+87
POULIOT, DONALD L. & DALE M.
MATCH LINE TO SHEET 16 OF 21
MATCH LINE TO SHEET 18 OF 21
CONST. EASE. (T)
REV. 132+50
18' RT.
REV. 132+50
7' LT.
REV. 133+14
25' LT.
REV. 133+42
35' LT.
REV. 136+01
2' RT.
REV. 137+94
35' LT.
REV. 138+00
25' LT.
REV. 138+00
DRIVE RT. (T)
REV. 136+01
27' RT.
REV. 136+01
35' RT.
REV. 138+00
25' RT.
REV. 138+00
35' RT.
REV. 132+50
35' RT.
Rev. Curve
Δ 2° 51' 44"
D 0° 45' 00"
R 7639.44
T 190.85
L 381.62
E 2.38
Do not bank
COTA, HENRY C. & SHIRLEY W.
W7
HOUSE TRAILER
GARAGE
TO ST. & LEACH FIELD
TO ARTESIAN WELL
TO HOUSE
STARK, JOHN N & MARIAN A. TRUSTEES
STARK, JOHN N. & MARIAN A. TRUSTEES, LESSORS
STARK, JEFFREY P. & KATHLEEN, LESSEES
POULIOT, DONALD L. & DALE M.
CONSTRUCT DRIVE
Lt
REV 138+20
Rt
Rev. 132+60 (12' Wide)
Rev. 137+20 (14' Wide)
REV 138+14 (16' Wide)
Scale In Feet
PVI
131+61
Elev. 453.73
410' VC
K=60
PVI
139+70
466.53
168' VC
K=62
PVI
143+15
468.0
235' VC
K=91
PVI 137+26
ELEV. 472.10
320' VC
SSD=299
Underdrain Lt
Underdrain Rt
Underdrain
R.O.W. PLANS
WESTFORD
RS 0229(5)
SHEET 17 OF 21

16