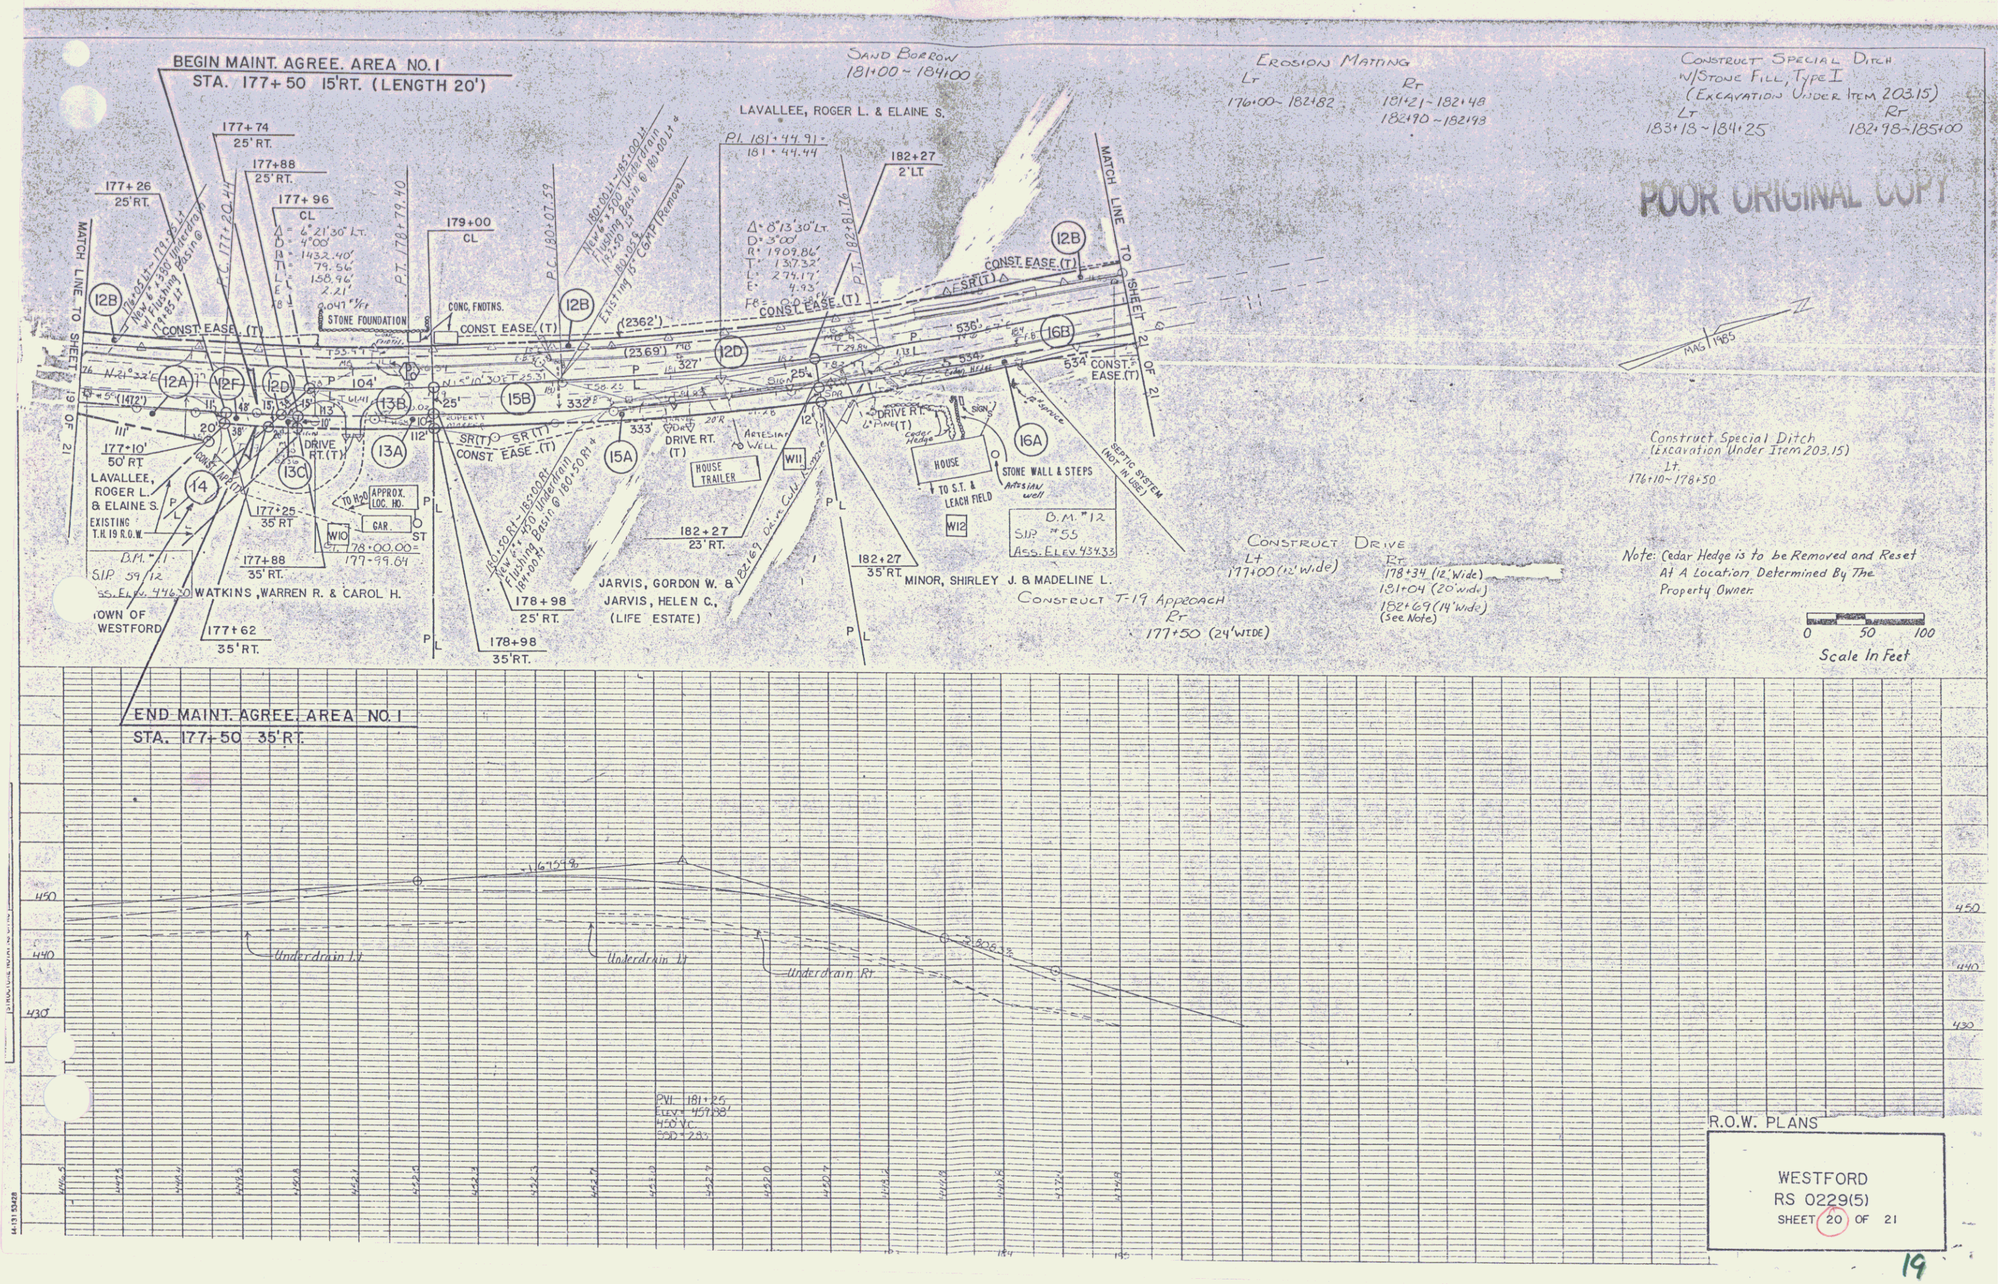
BEGIN MAINT. AGREE. AREA NO. 1
STA. 177+50 15'RT. (LENGTH 20')
END MAINT. AGREE. AREA NO. 1
STA. 177+50 35'RT.
SAND BORROW
181+00 ~ 184+00
EROSION MATTING
Lt
176+00 ~ 182+82
Rt
181+21 ~ 182+48
182+90 ~ 182+98
CONSTRUCT SPECIAL DITCH
W/STONE FILL, TYPE I
(EXCAVATION UNDER ITEM 203.15)
Lt
183+18 ~ 184+25
Rt
182+98 ~ 185+00
POOR ORIGINAL COPY
LAVALLEE, ROGER L. & ELAINE S.
WATKINS, WARREN R. & CAROL H.
TOWN OF WESTFORD
JARVIS, GORDON W. & JARVIS, HELEN C., (LIFE ESTATE)
MINOR, SHIRLEY J. & MADELINE L.
HOUSE TRAILER
HOUSE
STONE WALL & STEPS
ARTESIAN WELL
SEPTIC SYSTEM (NOT IN USE)
TO S.T. & LEACH FIELD
STONE FOUNDATION
CONC. FNDTNS.
CONST. EASE. (T)
DRIVE RT. (T)
MATCH LINE TO SHEET 19 OF 21
MATCH LINE TO SHEET 21 OF 21
CONSTRUCT DRIVE
Lt
177+00 (12' Wide)
Rt
178+34 (12' Wide)
181+04 (20' Wide)
182+69 (14' Wide)
(See Note)
CONSTRUCT T-19 APPROACH
Rt
177+50 (24' WIDE)
CONSTRUCT SPECIAL DITCH
(EXCAVATION UNDER ITEM 203.15)
Lt
176+10 ~ 178+50
Note: Cedar Hedge is to be Removed and Reset At A Location Determined By The Property Owner.
Scale In Feet
Underdrain Lt
Underdrain Rt
PVI 181+25
ELEV. 457.88
450 VC
R.O.W. PLANS
WESTFORD
RS 0229(5)
SHEET 20 OF 21

19