PLAN

SURVEYED		BY	DATE
PLOTTED			
CALCULATED	CHECKED		
RT. OF WAY CHECKED			
TRAVERSE BOOK			
NO.			

DATUM
VERTICAL NGVD 1929
HORIZONTAL N/A

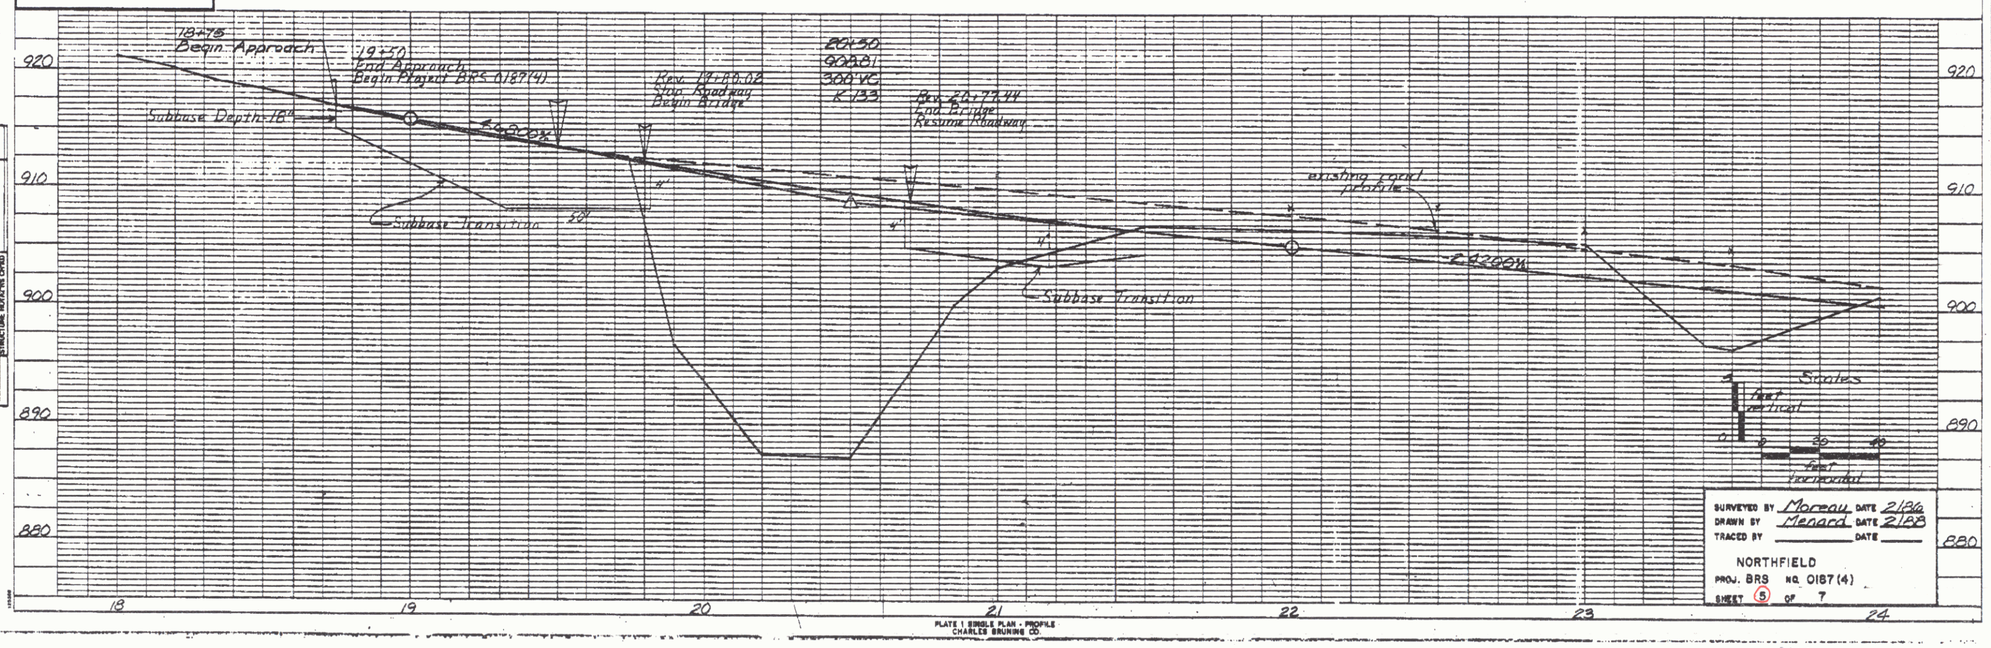

PROFILE

SURVEYED		BY	DATE
PLOTTED			
CALCULATED	CHECKED		
BLK NOTES			
STRUCTURE NOTES (PTRD)			
NOTE BOOK			
NO.			

SURVEYED BY Moreau DATE 2/86
DRAWN BY Menard DATE 2/88
TRACED BY _____ DATE _____

NORTHFIELD
PROJ. BRS NO. 0187(4)
SHEET 5 OF 7

PLATE 1 SINGLE PLAN - PROFILE
CHARLES BRUNING CO.

AUG 3 1994

5