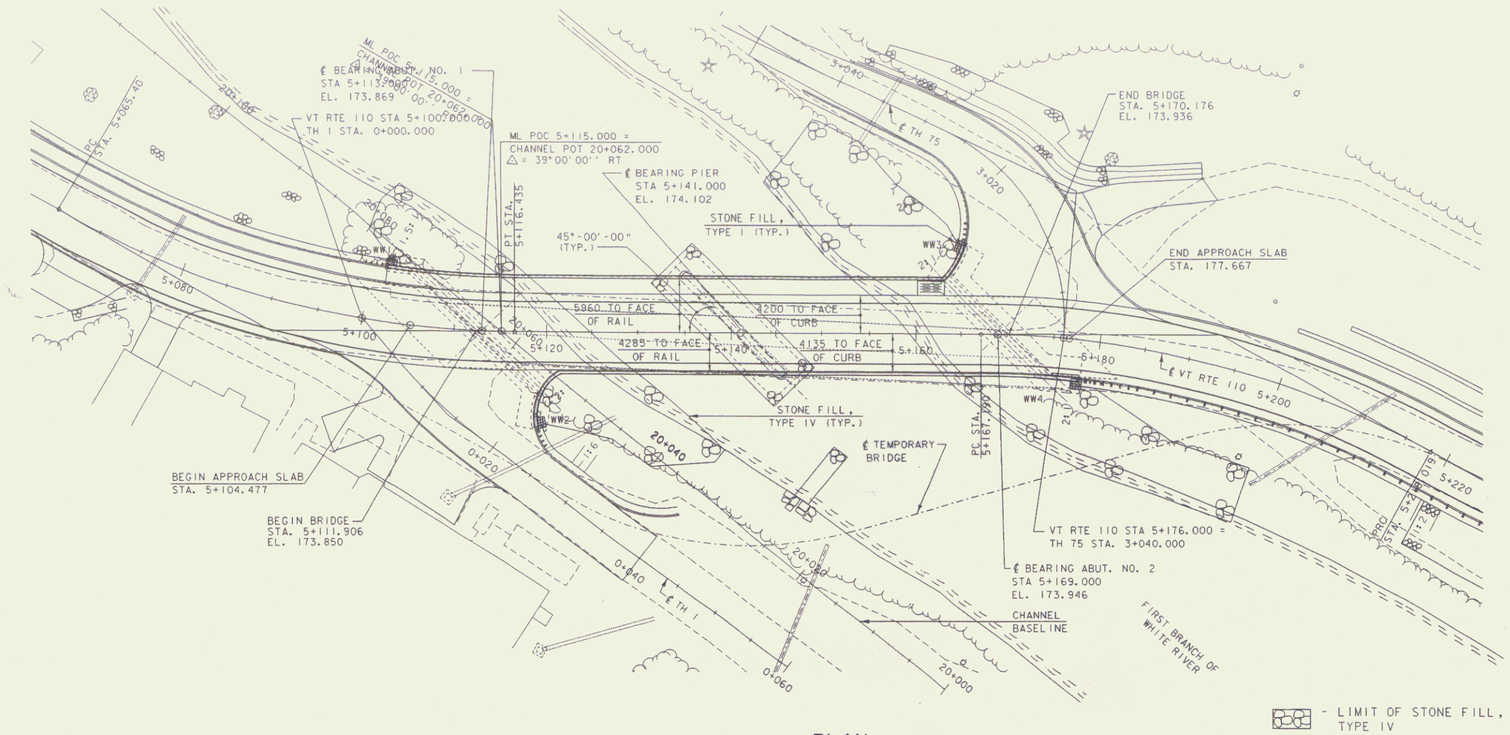

PLAN

SCALE = 1:250

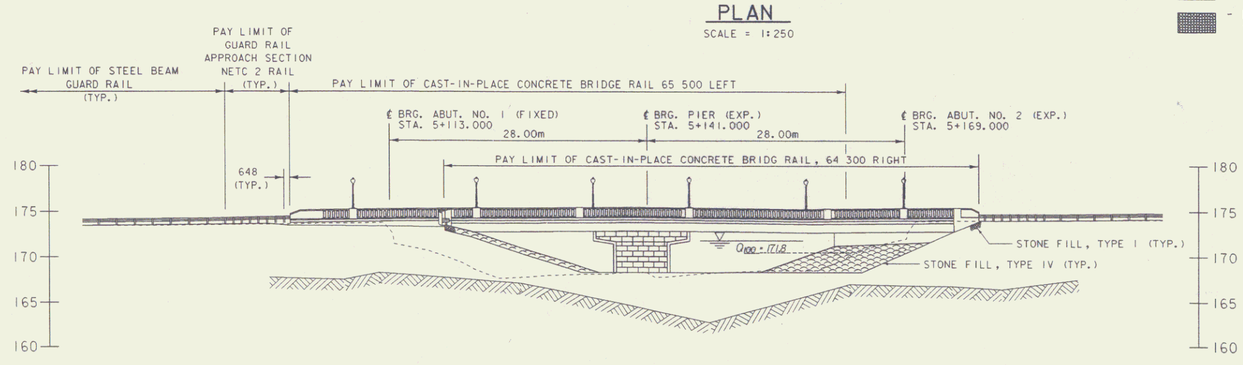

DOWNSTREAM ELEVATION

SCALE = 1:250

0 10 20

PLOT DATE: 24-DEC-2002

STATE OF VERMONT
AGENCY OF TRANSPORTATION

Town Of TUNBRIDGE	Bridge No. 4
Highway No. VT.110	Log Sta. / Surv. Sta.
VT.110 OVER THE FIRST BRANCH OF WHITE RIVER	
PLAN AND ELEVATION	
Designed By	Drawn By L.BULLOCK
Checked By Date	Bridge Design Supervisor PORTALUPI Date 10/00
PROJECT TUNBRIDGE	PROJECT NO. BRS 0169(6)
I.G.C.:\\ado\cadd\Filingcabinets\S4e063\Structures\s063pe.dgn	
ROW Sheet 13 of 17	

15