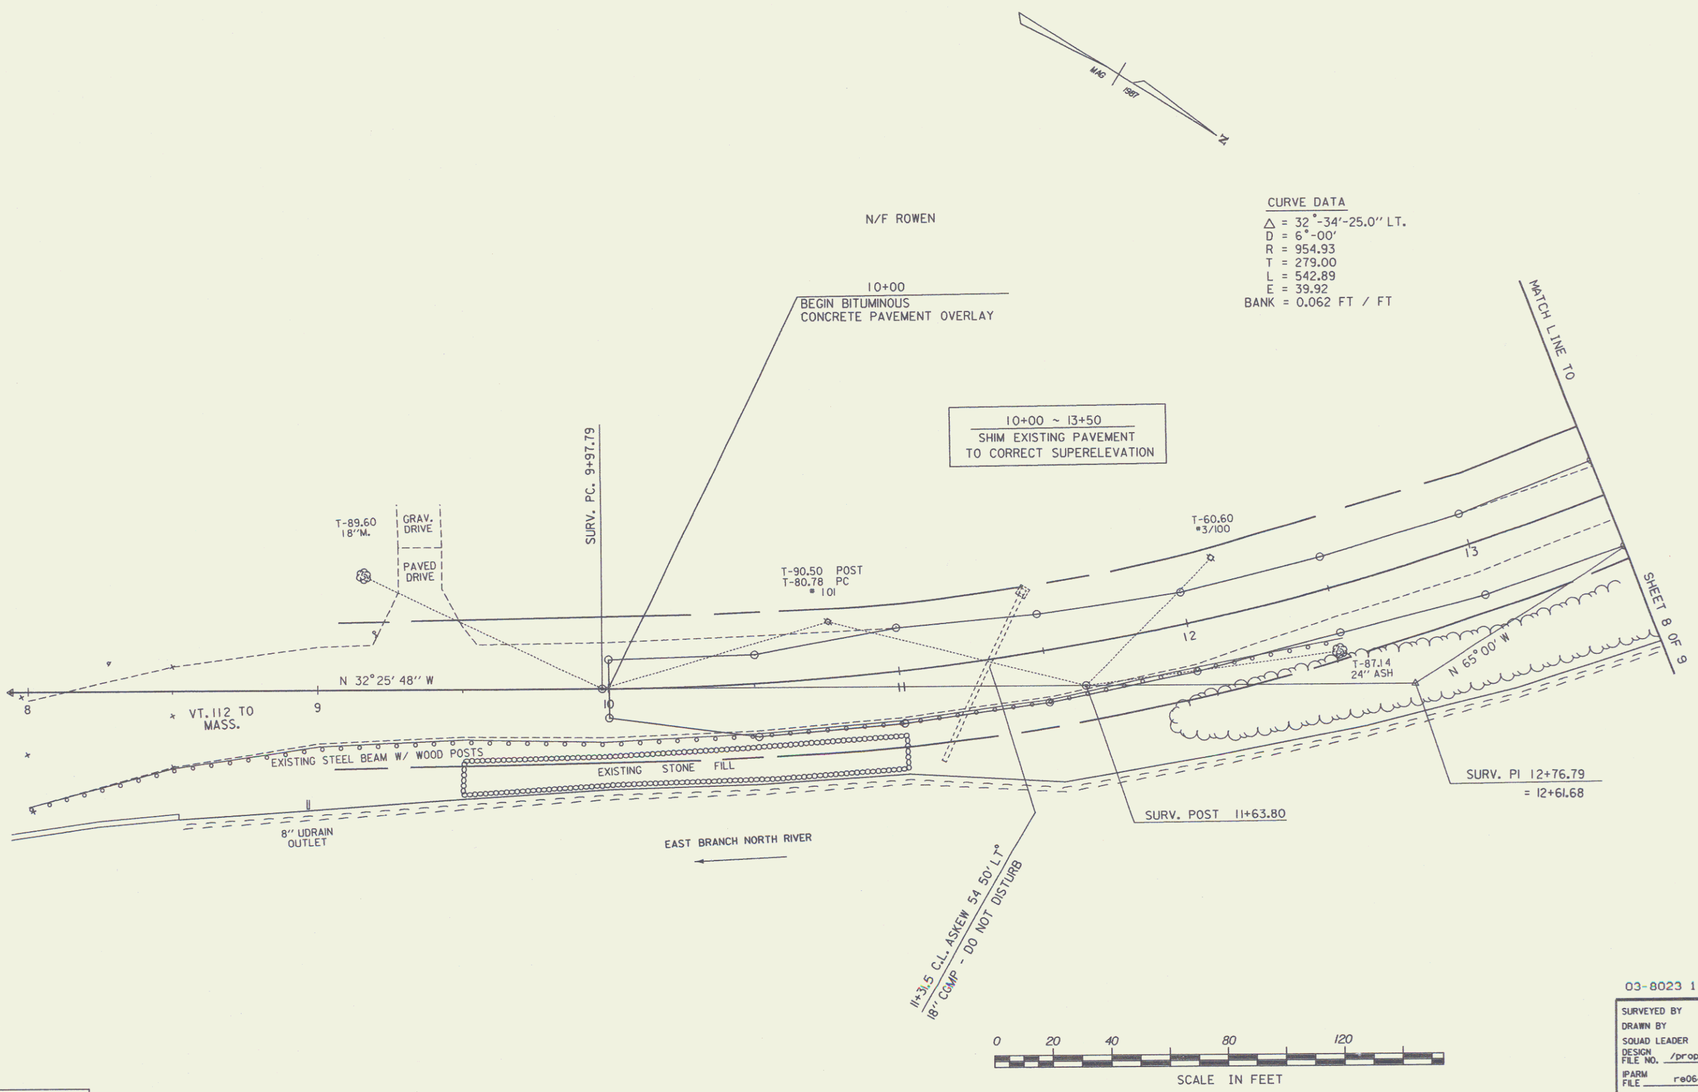

DATUM
VERTICAL _____
HORIZONTAL _____

03-8023 1804 84E064 FJM

SURVEYED BY	LANGILL	DATE	JAN. 87
DRAWN BY	SOUADE	DATE	APR. 92
SQUAD LEADER	T. SHERIDAN		
DESIGN FILE NO.	/prop/84e064/re064zzz.dgn		
IPARM FILE	re064lr.I	DATE PLOTTED	27-FEB-1995

HALIFAX
BHF 013-1(9)S
R.O.W. SHEET 7 OF 9 SHEETS

3