Metric

CONSTRUCT DRIVE
15+042 LT GRAVEL
15+051 RT GRAVEL
15+068 RT GRAVEL
15+093 LT GRAVEL
15+102 RT GRAVEL

VERTICAL GRANITE CURB
15+033.8 TO 15+048.8 RT
15+040.1 TO 15+091.4 LT
15+053.0 TO 15+064.4 RT
15+068.2 TO 15+100.4 RT
15+095.0 TO 15+120.0 LT
15+103.5 TO 15+120.0 RT

RELOCATE MAIL BOX, SINGLE SUPPORT
15+048 LT TO 15+046 LT
15+057 RT TO 15+053 RT.
15+090 LT TO 15+091 LT.
15+107 RT TO 15+105 RT.

PORTLAND CEMENT CONCRETE SIDEWALK, 1530MM
15+051 TO 15+091 LT
15+095 TO 15+120 LT

TRANSPLANTING TREES
15+046.6 RT 50 SM+/-
15+047.9 RT 50 SM+/-
(FINAL LOCATION WILL BE AT A MUTUALLY AGREED UPON LOCATION BETWEEN THE ENGINEER AND PROPERTY OWNER)

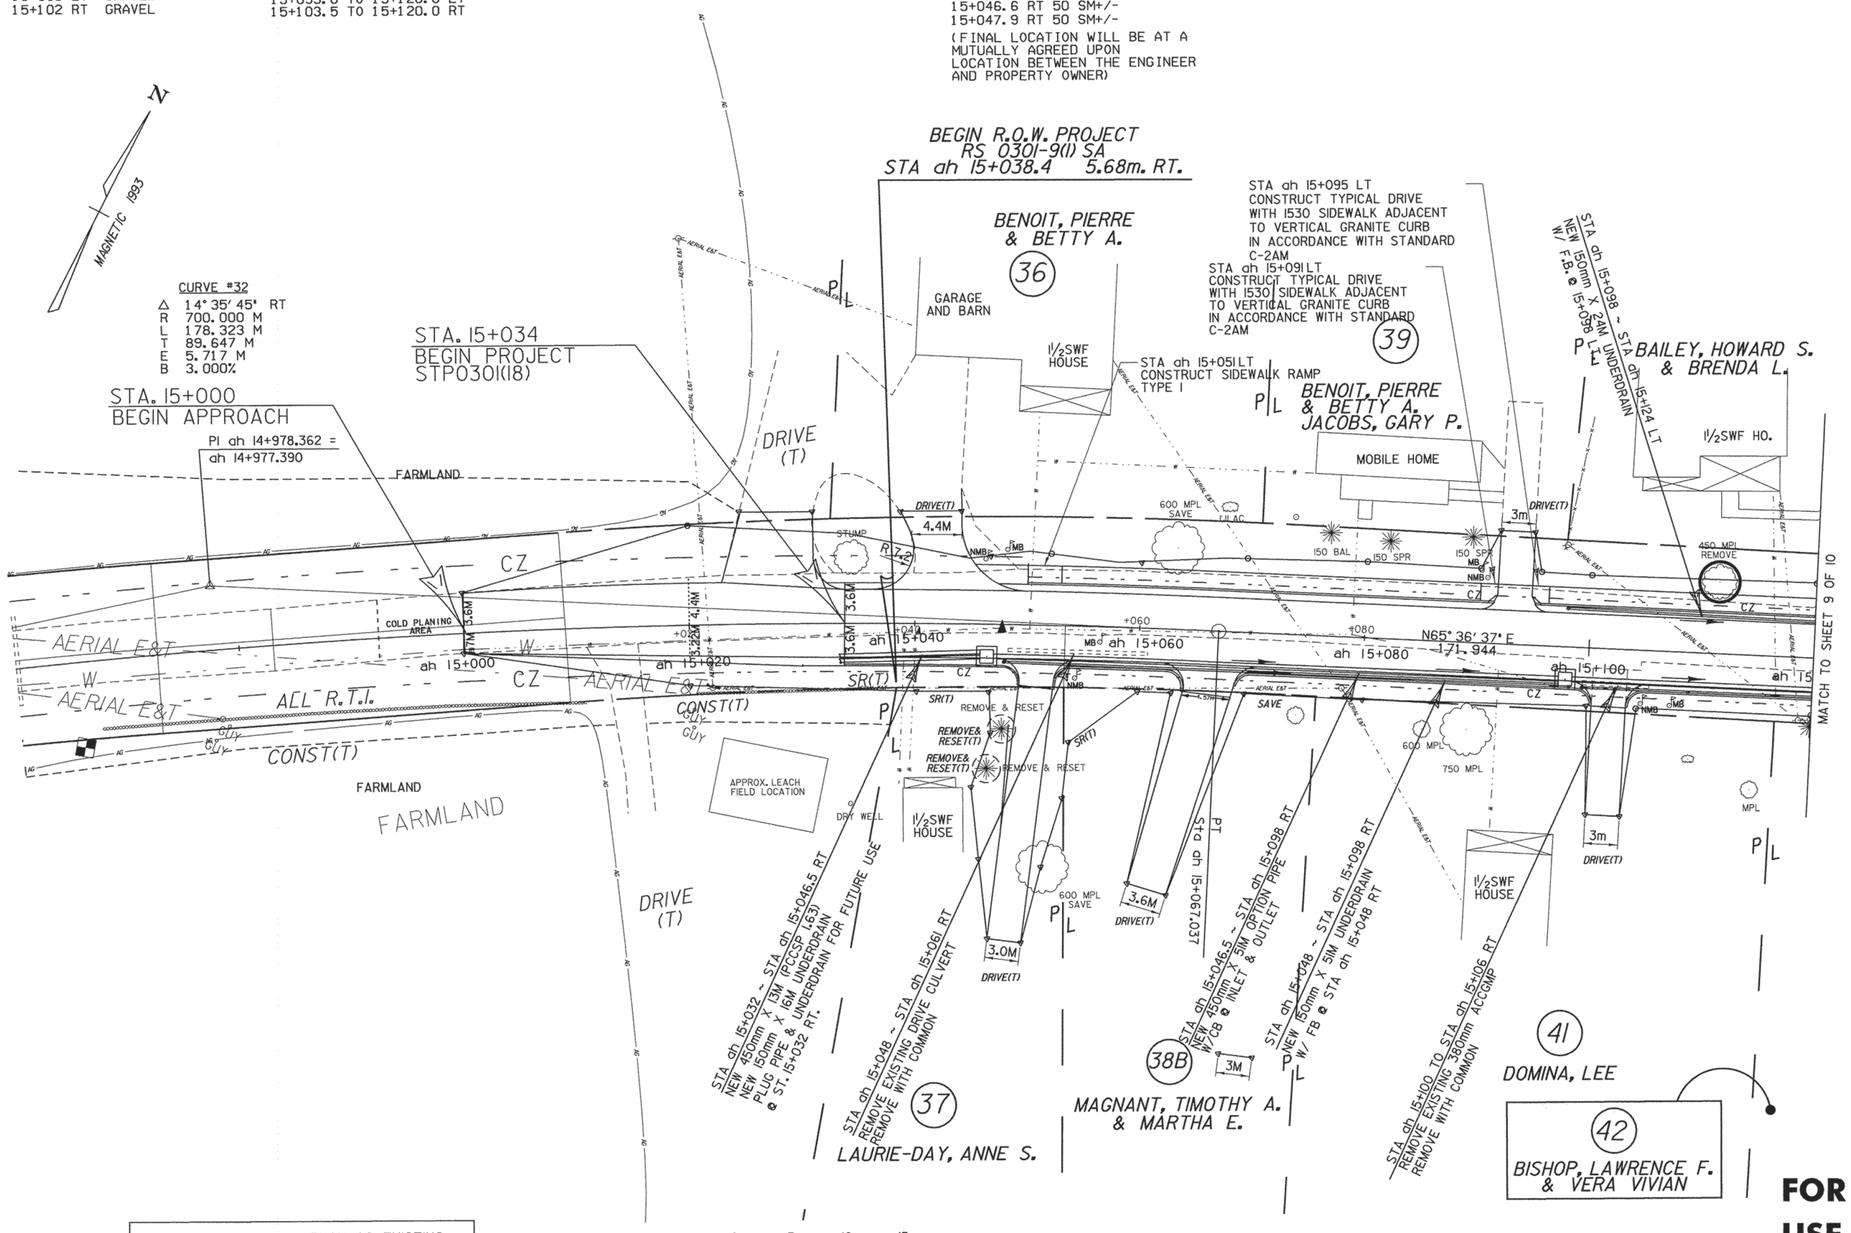

FOR R.O.W. USE ONLY

LINES SHOWN ON THIS PLAN AS EXISTING PROPERTY LINES (P/L) ARE BELIEVED TO BE ACCURATE BUT SHOULD NOT BE RELIED UPON FOR PURPOSES UNRELATED TO THE TOWN OF FRANKLIN'S ACQUISITION OF LAND AND RIGHTS FOR THIS PROJECT.

○ DENOTES TREE OR STUMP REMOVAL

ALL DRIVE RADII SHALL BE 6M UNLESS OTHERWISE NOTED PER STD B-71M

PROJECT NAME: HIGHGATE - FRANKLIN VILLAGE PORTION	
PROJECT NUMBER: STP RS 0301(1) SA	
FILE NAME: ...85c060/design/dc060bdr.dgn	PLOT DATE: 28-APR-2003
PROJECT LEADER: DELLASANTA	DRAWN BY: SQUAD B
DESIGNED BY: SQUAD B	CHECKED BY: SQUAD B
R.O.W. SHEET 8 OF 10	SHEET 14 OF 60