CONSTRUCT DRIVE
STA 8+060.000 LT GRAVEL
STA 8+118.000 LT GRAVEL
REV 8+309.000 LT GRAVEL

STONE FILL, TYPE II
STA 8+040.000 TO REV STA 8+339.720 RT

CONSTRUCT SPECIAL DITCH
STA 8+065.000 TO STA 8+080.000 LT
STA 8+180.000 TO STA 8+220.000 LT
REV STA 8+316.000 TO REV STA 8+357.000 LT

GRUBBING MATERIAL
STA 8+040.000 TO REV STA 8+339.720 RT

EROSION MATTING (JUTE)
STA 8+040.000 TO REV STA 8+339.720 RT

STEEL BEAM GUARDRAIL
STA 8+040.000 TO REV STA 8+339.720 RT

RELOCATE MAIL BOX, SINGLE SUPPORT
STA 8+118.000 RT TO 8+121.4282 LT
REV STA 8+309.890 RT TO REV STA 8+318.910 LT

VT STATE PLANE GRID

AOT Metric

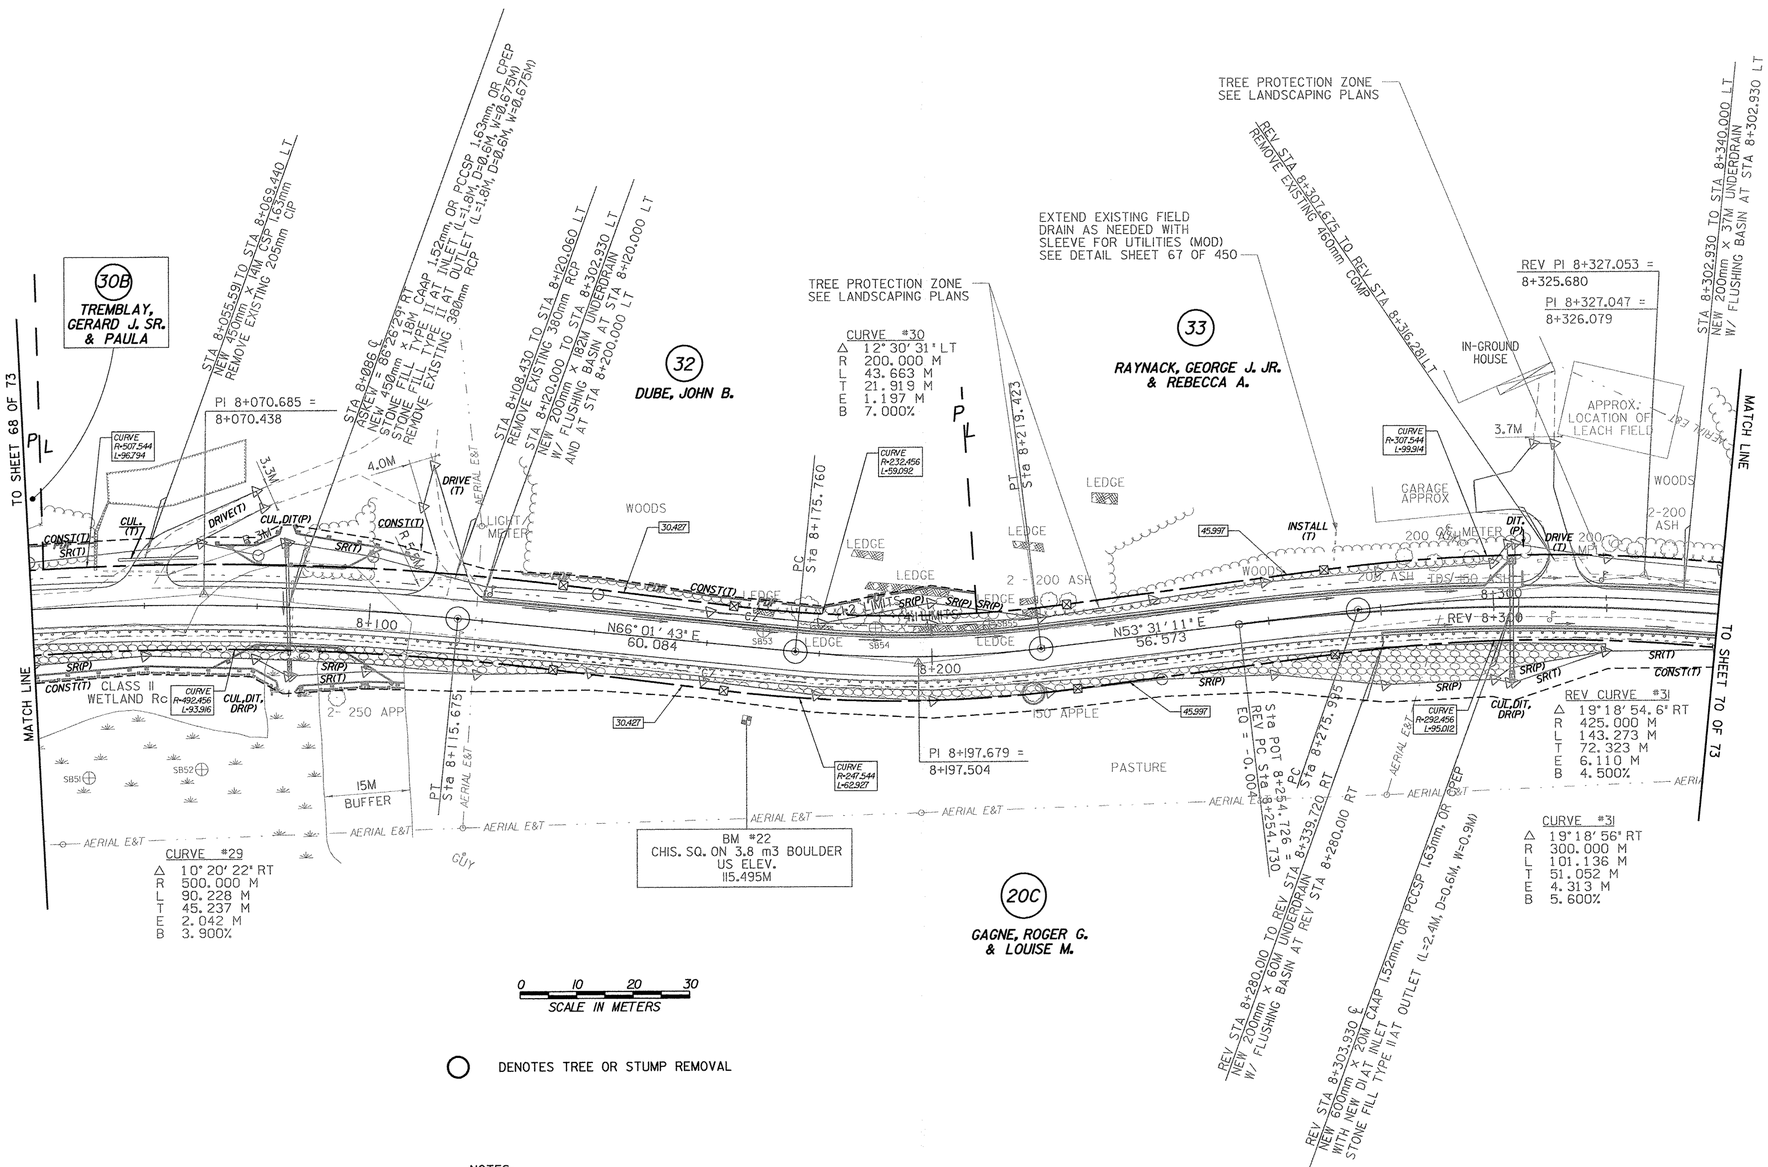

0 10 20 30
SCALE IN METERS

○ DENOTES TREE OR STUMP REMOVAL

NOTES:
1. ALL SIDE ROAD RADII SHALL BE 11M UNLESS OTHERWISE NOTED. REFER TO STD B-12M
2. ALL DRIVE RADII SHALL BE 6M UNLESS OTHERWISE NOTED. REFER TO STD B-7IM

LINES SHOWN ON THIS PLAN AS EXISTING PROPERTY LINES P/L ARE BELIEVED TO BE ACCURATE BUT SHOULD NOT BE RELIED UPON FOR PURPOSES UNRELATED TO THE TOWN OF FRANKLIN'S ACQUISITION OF LAND AND RIGHTS FOR THIS PROJECT.

— EXISTING R.O.W. CALCULATED POINT
N68°36'48"E 17.193 — EXISTING R.O.W. DATA (TYPICAL)

PROJECT NAME: HIGHGATE - FRANKLIN
PROJECT NUMBER: STP RS 0301(1) SA

FILE NAME: ...85c060/design/dc060bdr.dgn
PROJECT LEADER: DELLASANTA
DESIGNED BY: SQUAD B
R. O. W. SHEET 69 OF 73 SHEETS

PLOT DATE: 23-FEB-2005
DRAWN BY: SQUAD B
CHECKED BY: SQUAD B
SHEET 63 OF 450