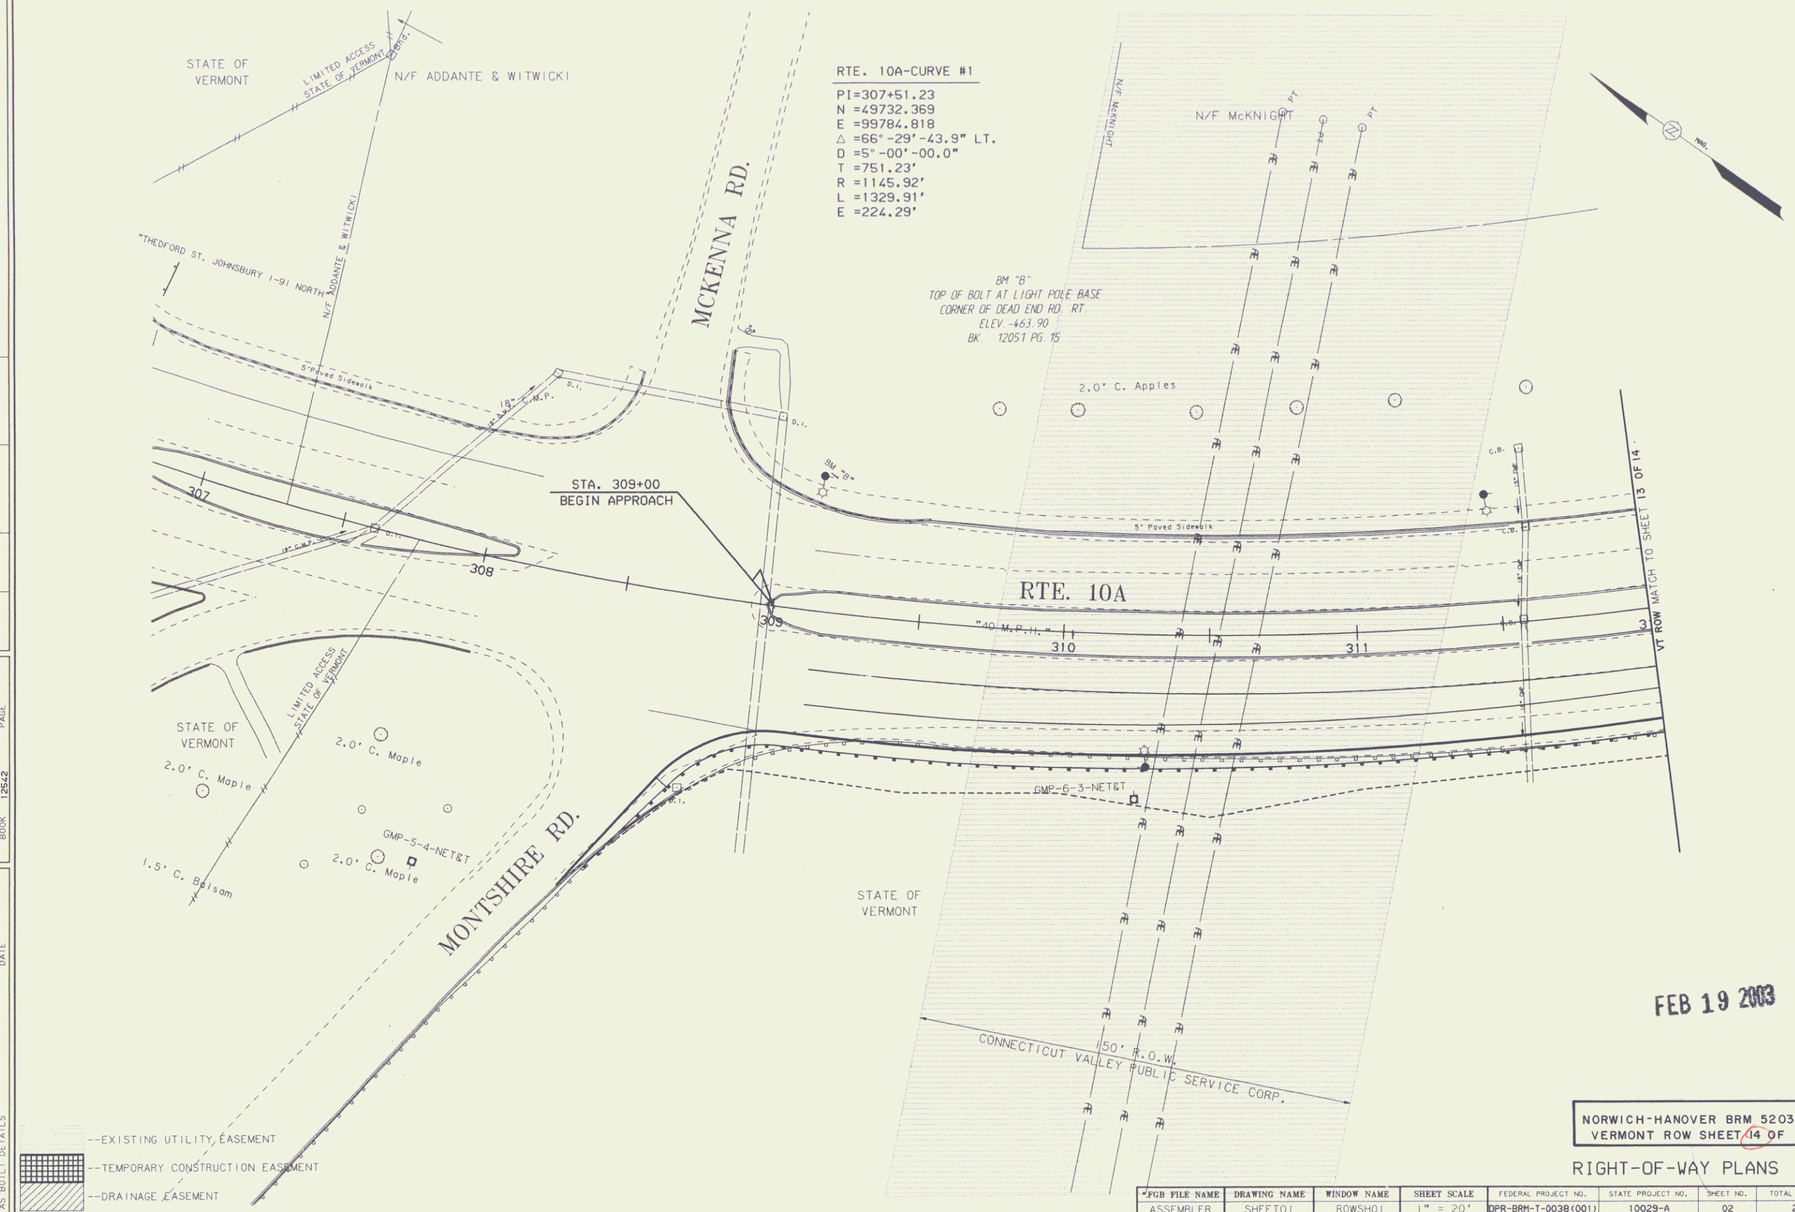

FEB 19 2003

NORWICH-HANOVER BRM 5203(4)
VERMONT ROW SHEET 14 OF 14

RIGHT-OF-WAY PLANS

*FGB FILE NAME	DRAWING NAME	WINDOW NAME	SHEET SCALE	FEDERAL PROJECT NO.	STATE PROJECT NO.	SHEET NO.	TOTAL SHEETS
ASSEMBLER	SHEET01	ROWSH01	1" = 20'	DPR-BRM-T-0038(001)	10029-A	02	25

NUMBER	DATE	STATION	STATION	DESCRIPTION

REVISIONS AFTER PROPOSAL

NOTEBOOKS		
BOOK 11903	PAGE	
BOOK 12051	PAGE	
BOOK 12542	PAGE	

EXISTING DETAIL	J. DEWHIRST	DATE 4/94
PROPOSED DESIGN	J. DEWHIRST	DATE 4/94
SHEET CHECKED	P. SALO	DATE 4/94
AS BUILT DETAILS		DATE

14