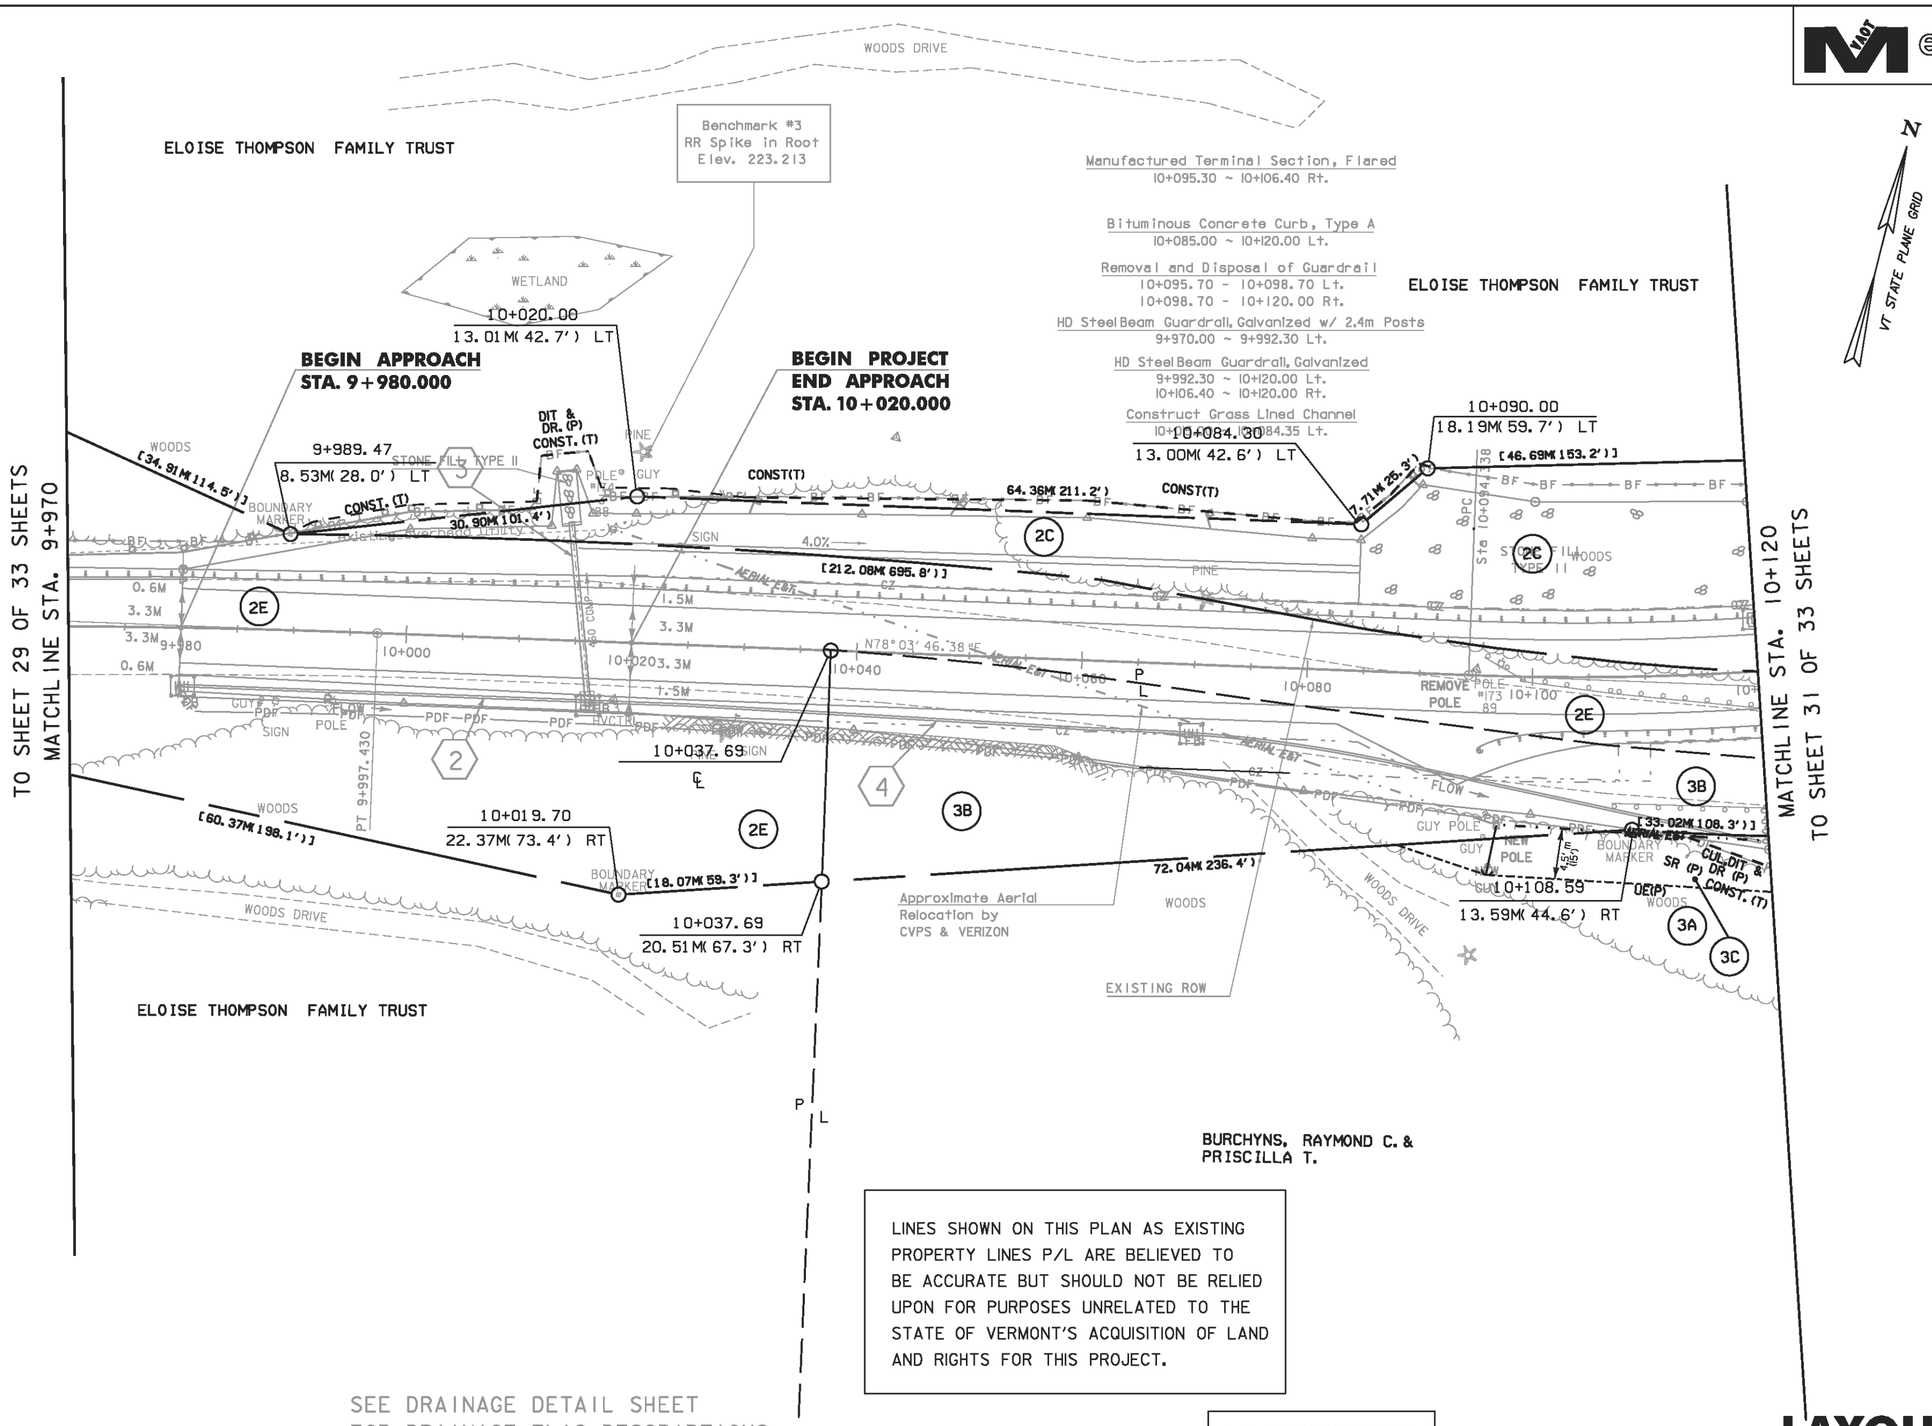

LINES SHOWN ON THIS PLAN AS EXISTING PROPERTY LINES P/L ARE BELIEVED TO BE ACCURATE BUT SHOULD NOT BE RELIED UPON FOR PURPOSES UNRELATED TO THE STATE OF VERMONT'S ACQUISITION OF LAND AND RIGHTS FOR THIS PROJECT.

SEE DRAINAGE DETAIL SHEET
FOR DRAINAGE FLAG DESCRIPTIONS

FOR R.O.W. USE ONLY

FOR EROSION CONTROL
SEE SHEET 14-23 OF 33

0 10 20 30
SCALE IN METERS

LAYOUT 2

PROJECT NAME:	STOCKBRIDGE
PROJECT NUMBER:	BRF 022-1 (20)
FILE NAME: 85e039/de039bdr.dgn	PLOT DATE: 04-MAR-2010
PROJECT LEADER: C.P. Williams	DRAWN BY: H.I. SALLS
DESIGNED BY: R.S. YOUNG	CHECKED BY: R.S. Young
ROW SHEET 30 OF 33	SHEET 91 OF 139