

TYPICAL SECTIONS 1986 PAVING PROGRAM

1 1/4" BITUMINOUS CONCRETE PAVEMENT (1/4"), TYPE III


340 TONS, PER/MILE LEVELING COURSE, TYPE IV

EMULSIFIED ASPHALT, TO BE APPLIED AT THE RATE OF .015 GAL./SQ. YD.
OR AS DIRECTED BY THE ENGINEER.

AGGREGATE SHOULDERS

SEE SHEET 2 FOR PAVEMENT TYPE USAGE.

BRIDGE 51 AT WOLCOTT M.M. 2.31 IS TO BE PAVED W/3/4" TYPE IV.

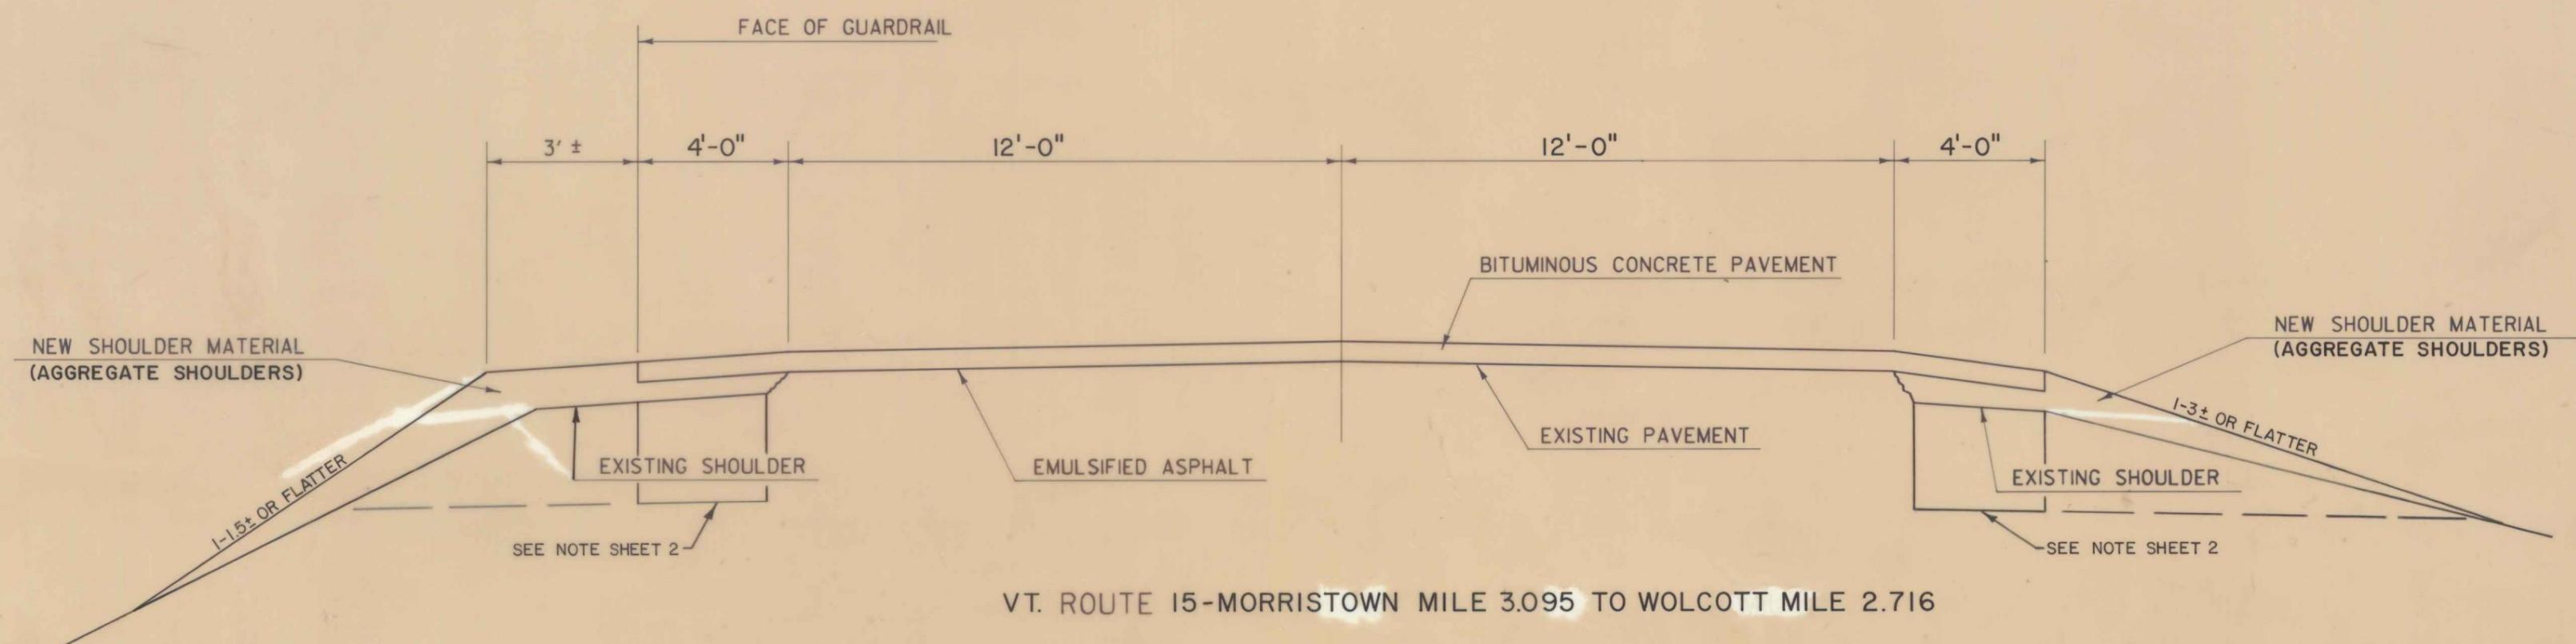

VT. ROUTE 15-MORRISTOWN MILE 3.095 TO WOLCOTT MILE 2.716
NEW PAVED SHOULDERS OVER EXISTING GRAVEL SHOULDERS

ESTIMATED QUANTITY OF SHOULDER MATERIAL
0.07 TON/L.F. W/O GUARD RAIL
SEE SHEET 12 FOR QTY. W/GUARD RAIL

NOTE: ALL TOWN HIGHWAYS ARE TO BE PAVED TO THE
RADIUS POINT W/1 1/4" BITUMINOUS CONCRETE.

ALL CONSTRUCTION OPERATIONS MUST BE
CONFINED TO THE STATE'S R.O.W.